


REGENCE - LEWISTON WEST PARKING STRUCTURE

1602 21st AVENUE

PERMIT SET - AUGUST 1, 2007

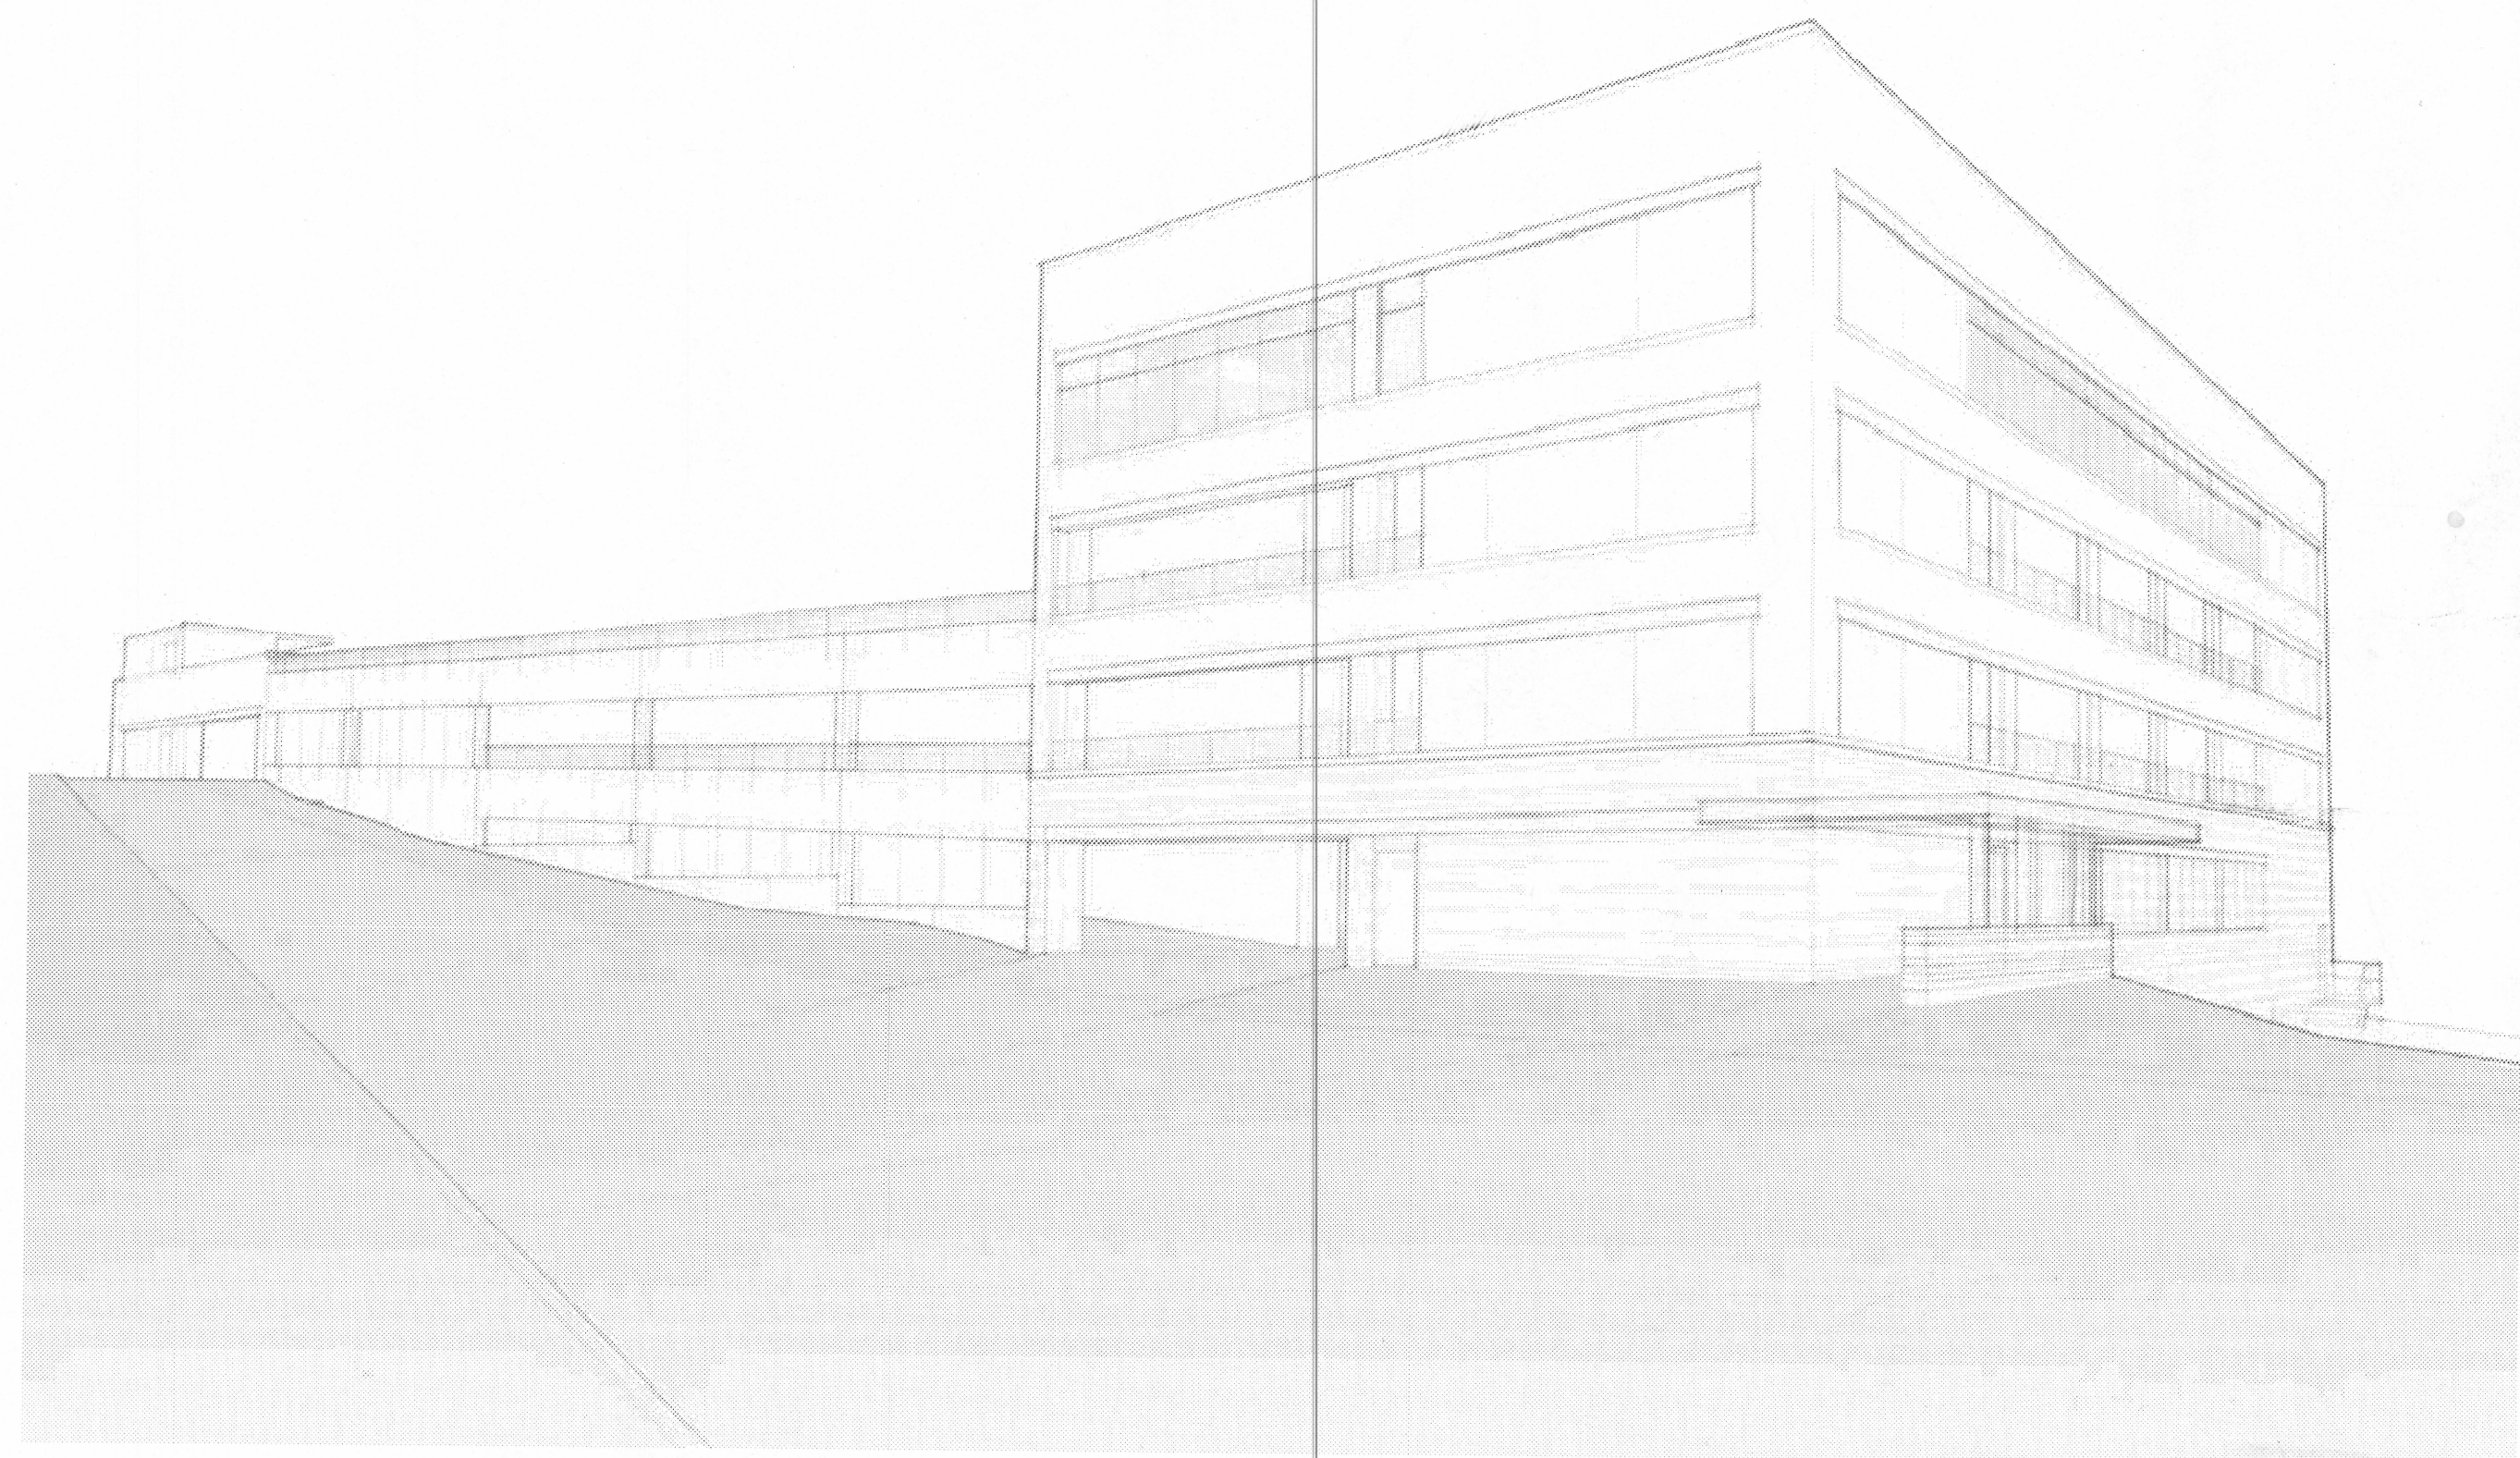

PROJECT TEAM

OWNER

REGENCE BLUESHIELD
1602 21st Avenue
Lewiston, Idaho
PHONE: (208) 798-2212
Contact: Jeanie Kirkpatrick

ARCHITECT

GROUP MACKENZIE
500 Union St. #325
Seattle, WA 98101
PHONE: 206-749-9993
FAX: 206-749-5565
Contact: Rich Mitchell

STRUCTURAL ENGINEER

GROUP MACKENZIE
500 Union St. #325
Seattle, WA 98101
PHONE: 206-749-9993
FAX: 206-749-5565
Contact: Josh McDowell

CIVIL ENGINEER

GROUP MACKENZIE
RiverEast Center
1515 SE Water Avenue, Suite 100
Portland, OR 97214
PHONE: 503-224-9560
FAX: 503-228-1285
Contact: Matt Butts

SURVEY/GEOTECHNICAL

THOMAS, DEAN, AND HOSKINS
2517 17th Street, Suite B
Lewiston, Idaho 83501
PHONE: 208-746-0938
FAX: 208-746-3511
Contact: Michael Van Stone

CONTRACTOR

KENASTON CORPORATION
PO Box 245
2515 Main Street
2515 Main Street
PHONE: 208-746-0938
FAX: 208-746-3511
Contact: Kathie Heimerl

MECHANICAL / PLUMBING DESIGN BUILD

MUSGROVE ENGINEERING, P.A.
410 S. Orchard St., Suite 184
Boise, Idaho 83705
PHONE: 208-384-0585
FAX: 208-384-0765
Contact: Mike Purcell

ELECTRICAL DESIGN BUILD

E2CO
545 N. Benjamin Lane, Suite 175
Boise, ID 83704
PHONE: 208-378-4450
FAX: 208-378-4451
Contact: Keith Mills

ABBREVIATIONS

AB	ANCHOR BOLT	FF	FACTORY FINISH	OPNG	OPENING
AC	ASPHALTIC CONCRETE	FFE	FINISH FLOOR ELEVATION	OPP	OPPOSITE
ADJ	ADJACENT	FIN FLR	FINISH FLOOR	O/S	OUTSIDE
AFF	ABOVE FINISH FLOOR	FIN GR	FINISH GRADE		
ALT	ALTERNATE	FLR	FLOOR	P	PAINT
AL/ALUM	ALUMINUM	FOC	FACE OF CONCRETE	E	PLATE
AN/ANOD	ANODIZED			PLAM	PLYWOOD
APPROX	APPROXIMATE	FND	FOUNDATION	PVC	POLY VINYL CHLORIDE
ARCH	ARCHITECT(URAL)	FOS	FURNISHED BY OWNER	PWMT	PAVEMENT
		FOIC	INSTALLED BY CONTRACTOR	PT	PRESSURE TREATED
B/	BOTTOM OF	F/	FACE OF	R	RADIUS
BD	BOARD	FOS	FACE OF STUD	RAD	RADIALLY
BTWN	BETWEEN	FW	FACE OF WALL	RBE	RUBBER BASE
BLDG	BUILDING	FT	FEET/FOOT	RD	REFLECTED CEILING PLAN
BLK	BLOCK	FTG	FOOTING	REF	REFERENCE
BLKG	BLOCKING	GA	GAUGE	REIN	REINFORCING
BM	BENCH MARK	GALV	GALVANIZED	REQ	REQUIRED
BOTT	BOTTOM	GB	GYP/SUM BOARD	REV	REVISION
BRC	BEARING PLATE	GEN	GENERAL	RM	ROOM
CB	CATCH BASIN	GL	GLAZED	RO	ROUGH OPENING
CI	CAST IRON	GR	GRADE	ROW	RIGHT OF WAY
CJ	CONTROL JOINT	HB	HOSE BIBB	S	STAIN
CLG	CEILING	HC	HOLLOW CORE	SAT	SUSPENDED ACOUSTICAL TILE
CLR	CLEAR	HDR	HEADER	SC	SEALED CONCRETE OR SOLID CORE
CMP	CORRUGATED METAL PIPE	HM	HOLLOW METAL	SCF	STOREFRONT
CMU	CONCRETE MASONRY UNIT	HMK	HOLLOW METAL KNOCKDOWN	SHTG	SHEATHING
CO	COLUMN	HORIZ	HORIZONTAL	SIM	SIMILAR
COL	CONCRETE	HTG	HEATING	SPEC	SPECIFICATION
CONC	CONNECTION	HVAC	HEATING, VENTILATION AND AIR CONDITIONING	SQ	SQUARE
CONST	CONSTRUCTION	ID	INSIDE DIMENSION	SS	STAINLESS STEEL
CONT	CONTINUOUS	IE	INVERT ELEVATION	STA PT	STATION POINT
CORR	CORRUGATED(ION)	INSUL	INSULATION	STD	STANDARD
CPT	CARPET	INT	INTERIOR	SUSP	SUSPENDED
CSP	CONCRETE SEWER PIPE	JST	JOIST	T/	TOP OF
CT	CERAMIC TILE	JNT	JOINT	THK	THICKNESS
CNTR	CENTER	LL	LIVE LOAD	TS	TUBE STEEL
DBL	DOUBLE	MATL	MATERIAL	TU	TILT-UP
DF	DRINKING FOUNTAIN	MAX	MAXIMUM	TYP	TYPICAL
DIA	DIAMETER	MECH	MECHANICAL	UL	UNDER WRITERS LABORATORIES
DIM	DIMENSION	MFG	MANUFACTURED	U/S	UNDERSIDE
DL	DEAD LOAD	MFR	MANUFACTURER	V	VARIES
DN	DOWN	MIN	MINIMUM	VERT	VERTICAL
DR	DOOR	MISC	MISCELLANEOUS	VEST	VESTIBULE
DS	DOWNSPOUT	MO	MASONRY OPENING	W/	WITH
DWG	DRAWING	NIC	NOT IN CONTRACT	WB	WOOD BASE
EIFS	EXTERIOR INSULATION FINISH SYSTEM	NO./#	NUMBER	WC	WATER CLOSET
ELEV	ELEVATION	NOM	NOMINAL	WD	WOOD
ELECT	ELECTRICAL	NTS	NOT TO SCALE	WO	WITHOUT
EQ	EQUAL	O/A	OVERALL	WP	WATER PROOF
EXIST	EXISTING	OC	ON CENTER	WR	WATER RESISTANT
EXP	EXPANDED JOINT	OD	OUTSIDE DIAMETER	WHM	WELDED WIRE MESH
EXP JT	EXPANSION JOINT	OVD	OVERHEAD DOOR	WH	WATER HEATER
EXT	EXTERIOR				
F	FLUSH				
FACE/STUD	FACE OF STUD				
FD	FLOOR DRAIN				
FDC	FIRE DEPARTMENT CONNECTION				

DRAWING CRITERIA

ALL DRAWINGS ARE IDENTIFIED BY TWO DIGITS AS FOLLOWS:

- CATEGORY LETTER REFERRING TO THE DISCIPLINE OR MAJOR DIVISION.
 - TITLE SHEET
 - CIVIL - SITE DEVELOPMENT
 - LANDSCAPE
 - ARCHITECTURAL
 - STRUCTURAL
 - PLUMBING
 - MECHANICAL
 - ELECTRICAL
- SUB-CATEGORY NUMBER REFERRING TO TYPE OF DRAWING OR GROUPING.
 - GENERAL
 - PLANS
 - EXTERIOR ELEVATIONS/BUILDING SECTIONS
 - WALL SECTIONS
 - INTERIOR ELEVATIONS
 - REFLECTED CEILING PLANS
 - STAIR SECTIONS, PLANS, AND DETAILS
 - DETAILS
 - SCHEDULES

SYMBOLS AND REFERENCES

BUILDING SECTION KEY MARKS	1 A3.2 SHEET # SUB-CATEGORY CATEGORY	DETAIL REFERENCE MARKS	12 A7.2 SHEET # SUB-CATEGORY CATEGORY
SECTION KEY MARKS	2 A3.3 SHEET # SUB-CATEGORY CATEGORY	ROOM/SPACE IDENTIFICATION	OFFICE 101 ROOM #
ELEVATION KEY MARKS	3 A3.3 SHEET # SUB-CATEGORY CATEGORY	DOOR SYMBOL NUMBER	101A ROOM #
		WINDOW TYPE	(A)
		REVISION MARK	(1) REVISION DELTA

SITE INFORMATION

LEGAL DESCRIPTION
LOT: 0000

INDEX OF DRAWINGS

- T1.1 COVER SHEET AND DRAWING INDEX
T1.2 EGRESS PLAN AND CODE ANALYSIS

CIVIL DRAWINGS


- C1.0 EXISTING CONDITIONS PLAN - FOR REFERENCE ONLY
C2.0 DEMOLITION PLAN - FOR REFERENCE ONLY
C3.0 SITE PLAN - FOR REFERENCE ONLY
C4.0 GRADING PLAN - FOR REFERENCE ONLY
C5.0 UTILITY PLAN - FOR REFERENCE ONLY
C6.0 EROSION CONTROL PLAN - FOR REFERENCE ONLY
C7.0 SITE DETAILS - FOR REFERENCE ONLY

LANDSCAPE DRAWINGS

- L1.0 LANDSCAPE PLAN - FOR REFERENCE ONLY

ARCHITECTURAL DRAWINGS

- A2.0 BASEMENT FLOOR PLAN
A2.1 FIRST FLOOR PLAN
A2.2 SECOND FLOOR PLAN
A2.3 THIRD FLOOR PLAN
A2.4 FOURTH FLOOR PLAN
A2.5 FIFTH FLOOR PLAN
A2.6 ROOF PLAN
A3.1 EAST AND NORTH EXTERIOR ELEVATIONS
A3.2 WEST AND SOUTH EXTERIOR ELEVATIONS
A3.3 BUILDING SECTIONS
A4.1 WALL SECTIONS
A4.2 WALL SECTIONS
A4.3 WALL SECTIONS
A4.4 ENLARGED ELEVATOR AND STAIR PLANS AND SECTIONS
A4.5 STAIR #2 ENLARGED PLANS AND SECTIONS
A4.6 STAIR #3 ENLARGED PLANS AND SECTIONS
A4.7 STAIR AND SHAFT DETAILS
A4.8 ROOF DETAILS
A4.9 GUARDRAIL AND SECURITY GRILLE ELEVATIONS AND SECTIONS
A4.10 SITE DETAILS AND CANOPY ENLARGED PLANS
A4.11 DOOR AND WINDOW TYPES
A4.12 AND SCHEDULE

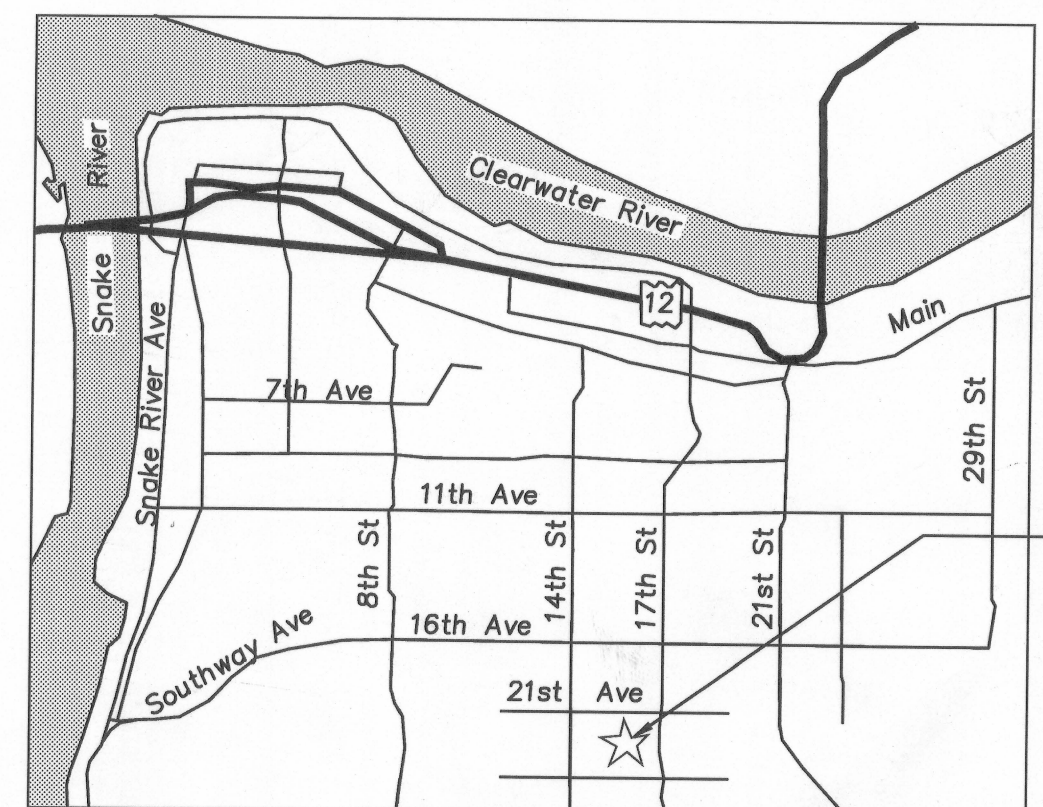

STRUCTURAL DRAWINGS

- S1.0 GENERAL STRUCTURAL NOTES
S1.1 GENERAL STRUCTURAL NOTES
S2.0 BASEMENT FOUNDATION PLAN
S2.1 FIRST FLOOR FOUNDATION PLAN
S2.2 FIFTH FLOOR PLAN
S2.3 ROOF FRAMING PLAN
S2.4 FOUNDATION ELEVATIONS
S2.5 TYPICAL DETAILS
S2.6 TYPICAL DETAILS

ELECTRICAL DRAWINGS

- E0.0 ELECTRICAL SYMBOLS LIST AND SHEET INDEX
E1.0 ELECTRICAL SITE PLAN
E2.0 BASEMENT PARKING GARAGE FIRE ALARM PLAN
E2.0F BASEMENT PARKING GARAGE LIGHTING PLAN
E2.0P BASEMENT PARKING GARAGE POWER PLAN
E2.1F FIRST FLOOR GARAGE FIRE ALARM PLAN
E2.1P FIRST FLOOR GARAGE POWER PLAN
E2.2F SECOND FLOOR GARAGE FIRE ALARM PLAN
E2.2P SECOND FLOOR GARAGE POWER PLAN
E2.3F THIRD FLOOR GARAGE FIRE ALARM PLAN
E2.3P THIRD FLOOR GARAGE POWER PLAN
E2.4F FOURTH FLOOR GARAGE FIRE ALARM PLAN
E2.4P FOURTH FLOOR GARAGE POWER PLAN
E2.5F FIFTH FLOOR GARAGE FIRE ALARM PLAN
E2.5P FIFTH FLOOR GARAGE POWER PLAN
E3.0 ONE LINE DIAGRAM AND DETAILS
E3.1 ELECTRICAL DETAILS
E3.2 ELECTRICAL SCHEDULES

MECHANICAL DRAWINGS

- M0.1 MECHANICAL COVER SHEET
M0.2 ENERGY COMPLIANCE SHEET
M1.0 BASEMENT FLOOR MECHANICAL PLAN
M1.1 FIRST FLOOR MECHANICAL PLAN
M1.2 SECOND FLOOR MECHANICAL PLAN
M1.3 THIRD FLOOR MECHANICAL PLAN
M1.4 FOURTH FLOOR MECHANICAL PLAN
M1.5 FIFTH FLOOR MECHANICAL PLAN
M1.6 SIXTH FLOOR MECHANICAL PLAN
M2.1 MECHANICAL DETAILS
M3.1 MECHANICAL SCHEDULES

RECEIVED
AUG 1 2007
CITY OF LEWISTON
BUILDING SERVICES

NEW PARKING GARAGE
G R O U P
MACKENZIE
Architecture
Civil Engineering
Structural Engineering
Transportation Planning
Landscape Architecture
Interior Design
Land Use Planning

Client: Regence BlueShield of Idaho

Project: West Parking Structure

Architectural/Structural/Civil
GROUP MACKENZIE
500 Union St. Suite 325
Seattle WA 98101
Phone: (206)749-9993
Fax: (206)749-5565

Seattle WA 98101
Vancouver WA 98680
Portland OR 97204
Phone: (206)749-9993
Fax: (206)749-5565

Regence BlueShield of Idaho

Project: West Parking Structure

Architectural/Structural/Civil
GROUP MACKENZIE
500 Union St. Suite 325
Seattle WA 98101
Phone: (206)749-9993
Fax: (206)749-5565

1602 21st Ave Bldg E

LICENSED ARCHITECT
AR 2597
RICHARD J MITCHELL
STATE OF IDAHO

REVISIONS:

NO.	REVISIONS	DATE
1	REVISIONS <td>DATE</td>	DATE
2	REVISIONS <td>DATE</td>	DATE
3	REVISIONS <td>DATE</td>	DATE
4	REVISIONS <td>DATE</td>	DATE
5	REVISIONS <td>DATE</td>	DATE
6	REVISIONS <td>DATE</td>	DATE
7	REVISIONS <td>DATE</td>	DATE
8	REVISIONS <td>DATE</td>	DATE
9	REVISIONS <td>DATE</td>	DATE

SHEET TITLE:
COVER SHEET
DRAWING INDEX

DRAWN BY: JLM
CHECKED BY: MET, RJM
SHEET

T1.1
JOB NO. 2050040.06

CODE ANALYSIS

GENERAL CODE ANALYSIS	
BASED ON THE 2003 INTERNATIONAL BUILDING CODE (IBC)	
CONSTRUCTION TYPE:II-A	
FIVE STORIES & BASEMENT	
FIRE PROTECTION: AUTOMATIC SPRINKLER SYSTEM PROVIDED THROUGHOUT, IN ACCORDANCE WITH CITY OF LEWISTON ORDINANCE	
FIRE PROTECTION: AUTOMATIC ALARM SYSTEM -- PROVIDED	
OCCUPANCY: 'A-3' EXERCISE ROOM 'S-2' PARKING GARAGE	
ALLOWABLE AREA - FORMULA (SECTION 506.1)	ALLOWABLE AREA - CALCULATION
$A_a = A_t + \left[\frac{A_t I_f}{100} \right] + \left[\frac{A_t I_s}{100} \right]$ (EQUATION 5-1)	S-2 OCCUPANCY FOR TYPE IIA CONST.: $A_a = 39,000 \text{ SF}$ $A_a = 39,000 + \left[\frac{39,000(75)}{100} \right] + \left[\frac{39,000(200)}{100} \right]$
Aa=ALLOWABLE AREA PER FLOOR (SQUARE FEET) At=TABULAR AREA PER FLOOR IN ACCORDANCE W/ TABLE 503 (SQUARE FEET) If=AREA INCREASE DUE TO FRONTAGE (PERCENT) AS CALCULATED IN ACCORDANCE W/ SECTION 506.2 Is=AREA INCREASE DUE TO SPRINKLER PROTECTION (PERCENT) AS CALCULATED IN ACCORDANCE W/ SECTION 506.3	Aa=39,000+29,250+78,000 Aa=146,250 SF A-3 OCCUPANCY FOR TYPE IIA CONST.: Aa=15,500 SF $A_a = 15,500 + \left[\frac{15,500(75)}{100} \right] + \left[\frac{15,500(200)}{100} \right]$ Aa=15,500+11,625+31,000 Aa=58,125 SF AREA DETERMINATION * (SECTION 506.4) Aa= 58,125 SF 58,125 SF (3) = 174,375 SF
* S-2 OCCUPANCY FOR TYPE IIA CONST.: Aa=39,000 SF A-3 OCCUPANCY FOR TYPE IIA CONST.: Aa=15,500 SF USE 15,500 (MOST RESTRICTIVE)	

ACTUAL AREA PER FLOOR		
MAX. ALLOWABLE ON ANY FLOOR SHALL NOT EXCEED Aa (58,125 SF)		
AREA	SQUARE FEET	OCCUPANCY
BASEMENT	11,304 SF	S-2
1ST FLOOR	31,279 SF	S-2
2ND FLOOR	31,279 SF	S-2
3RD FLOOR	31,279 SF	S-2
4TH FLOOR	31,279 SF	S-2
5TH FLOOR PARKING GARAGE	21,161 SF *	S-2
5TH FLOOR EXERCISE ROOM	6,125 SF *	A-3
TOTAL:	163,706 SF	

CONCLUSION
NO STORY EXCEEDS Aa (58,125 SF): ACCEPTABLE AREA PER FLOOR
ACTUAL TOTAL AREA 163,706 SF < 174,375 SF : ACCEPTABLE TOTAL AREA

* IN EACH STORY, THE BUILDING AREA SHALL BE SUCH THAT THE SUM OF THE RATIOS OF THE FLOOR AREA OF EACH USE DIVIDED BY THE ALLOWABLE AREA FOR EACH USE SHALL NOT EXCEED ONE (SECTION 302.3.2)

$$\left[\frac{\text{ACTUAL 5TH FLOOR S-2 AREA}}{\text{ALLOWABLE 5TH FLOOR S-2 AREA}} \right] + \left[\frac{\text{ACTUAL 5TH FLOOR A-3 AREA}}{\text{ALLOWABLE 5TH FLOOR A-3 AREA}} \right] \leq 1$$
$$\left[\frac{21,161}{146,250} \right] + \left[\frac{6,125}{58,125} \right] \leq 1$$
$$.25 \leq 1$$

HEIGHT DETERMINATION (SECTION 503)	
ALLOWED:	6 STORIES/ 85' TALL *
PROVIDED:	5 STORIES & BASEMENT/ 46' TALL

* W/ AUTOMATIC SPRINKLER SYSTEM INCREASE PER 504.2

BUILDING FIRE RESISTIVE REQUIREMENTS:
EXTERIOR NON-BEARING WALLS (TABLE 602) 0
INTERIOR NON-BEARING WALLS (TABLE 601) 0
STRUCTURAL FRAME (TABLE 601) 1
ROOF (TABLE 601) 1
FLOORS (TABLE 601) 1
SHAFTS (707.4) 2-HOUR
STAIRS (1019.1) 2-HOUR

MAXIMUM AREA OF EXTERIOR WALL OPENINGS (TABLE 704.8)
FOR BUILDINGS WITH AUTOMATIC SPRINKLER SYSTEM,
THE MAX. ALLOWABLE AREA OF UNPROTECTED OPENINGS
IS EQUAL TO THE ALLOWABLE AREA OF PROTECTED OPENINGS.
(704.8.1) THE MAX. ALLOWABLE AREA IS UNLIMITED.

NON-SEPARATED USES IN ACCORDANCE W/ IBC SECTION 302.3.1 *
EACH PORTION OF THE BUILDING SHALL BE INDIVIDUALLY CLASSIFIED AS TO USE. THE REQUIRED TYPE OF CONSTRUCTION FOR THE BUILDING SHALL BE DETERMINED BY APPLYING THE HEIGHT AND AREA LIMITATIONS FOR EACH OF THE APPLICABLE OCCUPANCIES TO THE ENTIRE BUILDING. THE MOST RESTRICTIVE TYPE OF CONSTRUCTION SO DETERMINED SHALL APPLY TO THE ENTIRE BUILDING. **
... FIRE SEPARATIONS ARE NOT REQUIRED BETWEEN USES, EXCEPT AS REQUIRED BY OTHER PROVISIONS ***

* NOW APPLIES W/ APRIL 2004 ERRATA TO THE IBC.
406.2.7 NOW READS: "MIXED SEPARATION. PARKING GARAGES SHALL BE SEPARATED FROM OTHER OCCUPANCIES IN ACCORDANCE WITH SECTION 302.3"

** BUILDING CONFORMS 'A-3' EXERCISE ROOM OCCUPANCY, WHICH IS THE MOST RESTRICTIVE CONST. TYPE AND ALLOWABLE AREA

*** PER TABLE 302.3.2, NOTE C, REQUIRED SEPARATION BETWEEN 'S-2' AND 'A-3' OCCUPANCIES IS REDUCED BY ONE HOUR FOR PRIVATE USE.
PER TABLE 302.1.1, SEPARATION IS FURTHER REDUCED BY ONE HOUR WITH AUTOMATIC FIRE-EXTINGUISHING SYSTEM FOR PARKING GARAGES.
CONCLUSION: NO FIRE RESISTANCE SEPARATION IS REQUIRED BETWEEN 'S-2' AND 'A-3' OCCUPANCIES

FIRE FLOW REQUIREMENTS (BASED ON FLOW TESTS FROM PREVIOUS PROJECT)
MINIMUM BASE FLOW: 4,750 GPM @ 20 PSI FOR A DURATION OF 4 HRS
ADJUSTED FIRE FLOW: 50% REDUCTION ALLOWED FOR SPRINKLERS, 25% ALLOWED FOR AN AUTOMATIC FIRE ALARM SYSTEM

HYDRANTS REQUIRED: 2 HYDRANTS

SEE T1.1 AND C1.0 FOR FIRE FLOWS AND HYDRANT LOCATIONS

EGRESS ANALYSIS

CHAPTER 10- MEANS OF EGRESS
SECTION 1003- GENERAL

USE- PARKING GARAGE (S-2) - 1 OCCUPANT/200 SF
USE- EXERCISE ROOM (A-3) - 1 OCCUPANT/50 SF
OCCUPANT LOAD - TABLE 1004.1.2

BASEMENT	
TOTAL FIRST FLOOR AREA	11,304 SF
TOTAL S-2 OCCUPANTS=	57

FIRST FLOOR	
TOTAL FIRST FLOOR AREA	31,279 SF
TOTAL S-2 OCCUPANTS=	156

SECOND FLOOR	
TOTAL SECOND FLOOR AREA	31,279 SF
TOTAL S-2 OCCUPANTS=	156

THIRD FLOOR	
TOTAL THIRD FLOOR AREA	31,279 SF
TOTAL S-2 OCCUPANTS=	156

FOURTH FLOOR	
TOTAL FOURTH FLOOR AREA	31,279 SF
TOTAL S-2 OCCUPANTS=	156

FIFTH FLOOR	
TOTAL FIFTH FLOOR AREA	27,286 SF
PARKING GARAGE AREA =	21,161 SF
EXERCISE ROOM AREA =	6,125 SF
TOTAL PARKING GARAGE OCCUPANTS =	106
TOTAL EXERCISE ROOM OCCUPANTS =	123

TOTAL BUILDING OCCUPIED (FIRE) AREA: 163,706 SF

TOTAL BUILDING OCCUPANTS: 910

SECTION 1005- EGRESS WIDTH

EGRESS WIDTH -- TABLE 1005.1

BASEMENT DOORS - 0.15x57 OCCUPANTS= 8.55" REQ'D (36" MIN)
72" PROVIDED AMONG DOORS
BASEMENT STAIRS - 0.2x57 OCCUPANTS= 11.4" REQ'D (44" MIN)
58" PROVIDED AT EACH STAIR

FIRST FLOOR DOORS - 0.15x156 OCCUPANTS= 23.4" REQ'D (36" MIN)
108" PROVIDED AMONG DOORS
FIRST FLOOR STAIRS - 0.2x156 OCCUPANTS= 31.2" REQ'D (44" MIN)
58" PROVIDED AT EACH STAIR

SECOND FLOOR DOORS - 0.15x156 OCCUPANTS= 23.4" REQ'D (36" MIN)
108" PROVIDED AMONG DOORS
SECOND FLOOR STAIRS - 0.2x156 OCCUPANTS= 31.2" REQ'D (44" MIN)
58" PROVIDED AT EACH STAIR

THIRD FLOOR DOORS - 0.15x156 OCCUPANTS= 23.4" REQ'D (36" MIN)
108" PROVIDED AMONG DOORS
THIRD FLOOR STAIRS - 0.2x156 OCCUPANTS= 31.2" REQ'D (44" MIN)
58" PROVIDED AT EACH STAIR

FOURTH FLOOR DOORS - 0.15x156 OCCUPANTS= 23.4" REQ'D (36" MIN)
108" PROVIDED AMONG DOORS
FOURTH FLOOR STAIRS - 0.2x156 OCCUPANTS= 31.2" REQ'D (44" MIN)
58" PROVIDED AT EACH STAIR

FIFTH FLOOR DOORS - 0.15x229 OCCUPANTS= 34.35" REQ'D (36" MIN)
108" PROVIDED AMONG DOORS
FIFTH FLOOR STAIRS - 0.2x229 OCCUPANTS= 45.8" REQ'D (44" MIN)
58" PROVIDED AT EACH STAIR

SECTION 1006- MEANS OF EGRESS
ILLUMINATION

ILLUMINATION DESIGN PROVIDED BY ELECTRICAL SUBCONTRACTOR AS DEFERRED SUBMITTAL

SECTION 1007- MEANS OF EGRESS

AREA OF REFUGE NOT REQUIRED W/ AUTOMATIC SPRINKLER SYSTEM PER 1007.3.2

AREAS OF REFUGE PROVIDED. SEE PLANS.

SECTION 1009- STAIRWAYS AND
HANDRAILS

WIDTH, ENCLOSURE, RISE AND RUN, AND ALL COMPONENTS OF STAIR TO MEET SECTION 1009 - SEE INDIVIDUAL SHEETS AND SPECIFICATIONS

WIDTH REQ'D: 44"
WIDTH PROVIDED: 58" CLR

FOR RISE AND RUN, LANDINGS, HEADROOM, HANDRAILS, STAIRWAY CONSTRUCTION, AND IDENTIFICATION, SEE SHEET A7.1

SECTION 1011- EXIT SIGNS

ILLUMINATION DESIGN PROVIDED BY ELECTRICAL SUBCONTRACTOR AS DEFERRED SUBMITTAL

SECTION 1015- EXIT ACCESS
TRAVEL DISTANCE

MAXIMUM ALLOWABLE TRAVEL DISTANCE = 400'-0" (SPRINKLERED TABLE 1015.1)

ACTUAL MAXIMUM TRAVEL DISTANCE = 194'-8"

CONCLUSION
ACTUAL MAXIMUM TRAVEL DISTANCE 194'-8" < 400'-0" : ACCEPTABLE
ACTUAL MAXIMUM TRAVEL DISTANCE

SECTION 1016- CORRIDORS


NOT REQUIRED TO BE FIRE RESISTANT RATED (TABLE 1016.1)

SECTION 1018- NUMBER OF EXITS
AND CONTINUITY


PARKING GARAGE
2 MINIMUM EXITS PROVIDED (TABLE 1018.1)

EXERCISE ROOM
2 EXITS PROVIDED (TABLE 1018.2)


BASEMENT

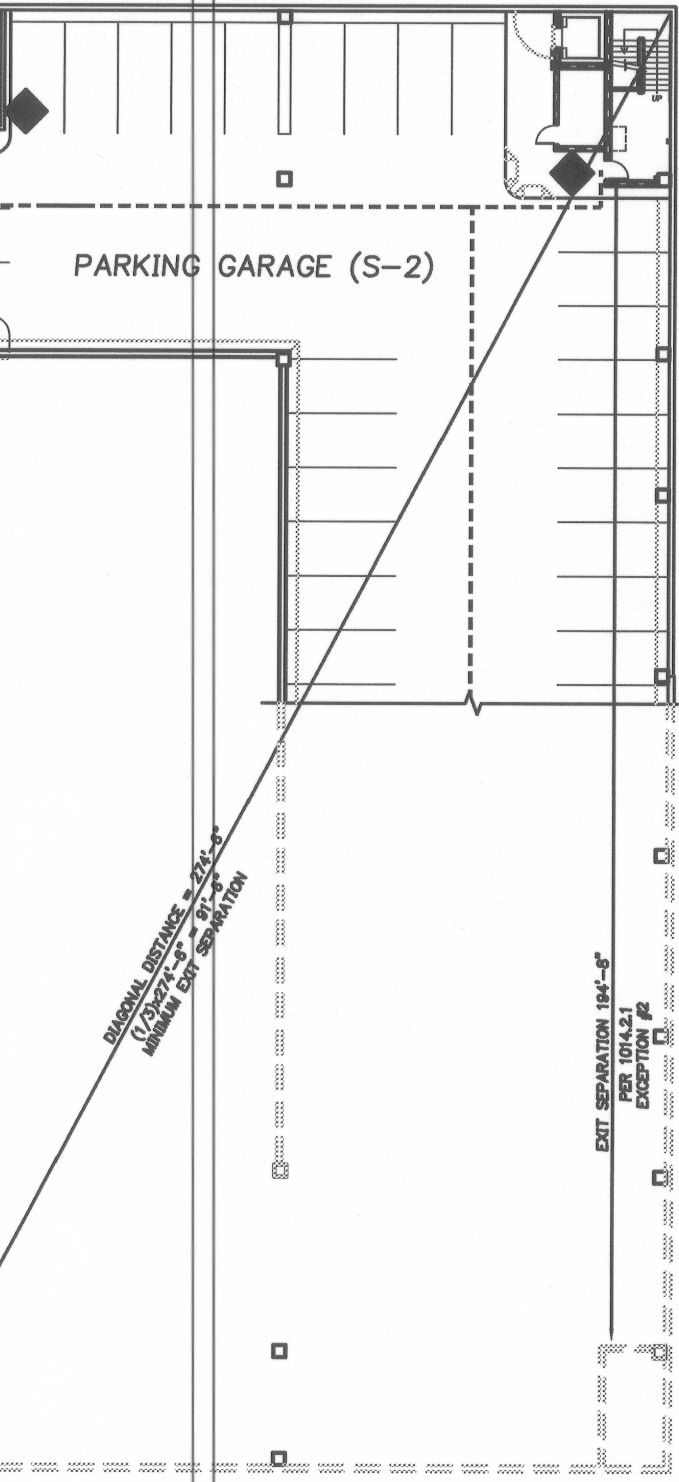


1st FLOOR

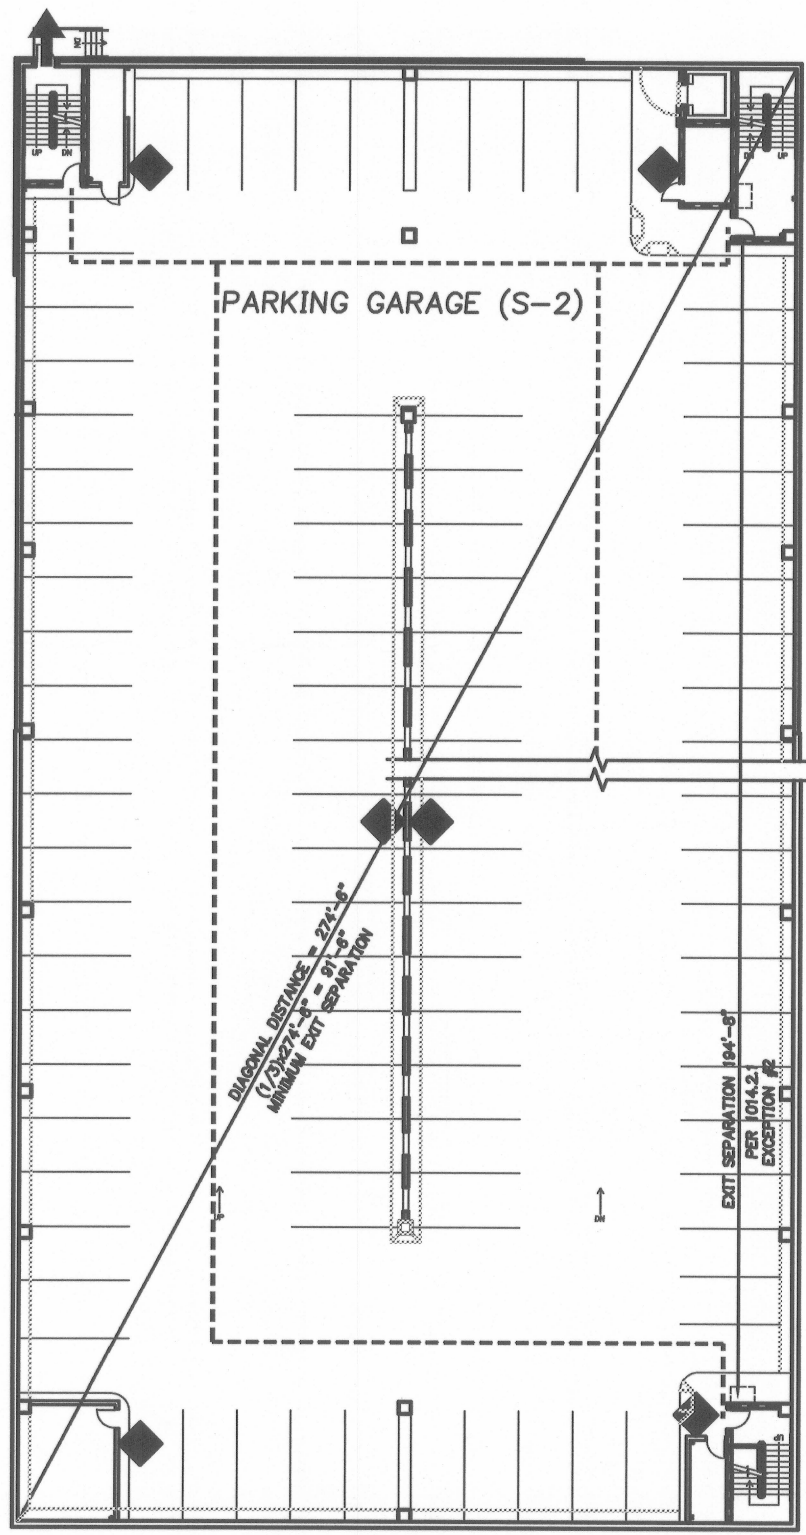


2nd FLOOR

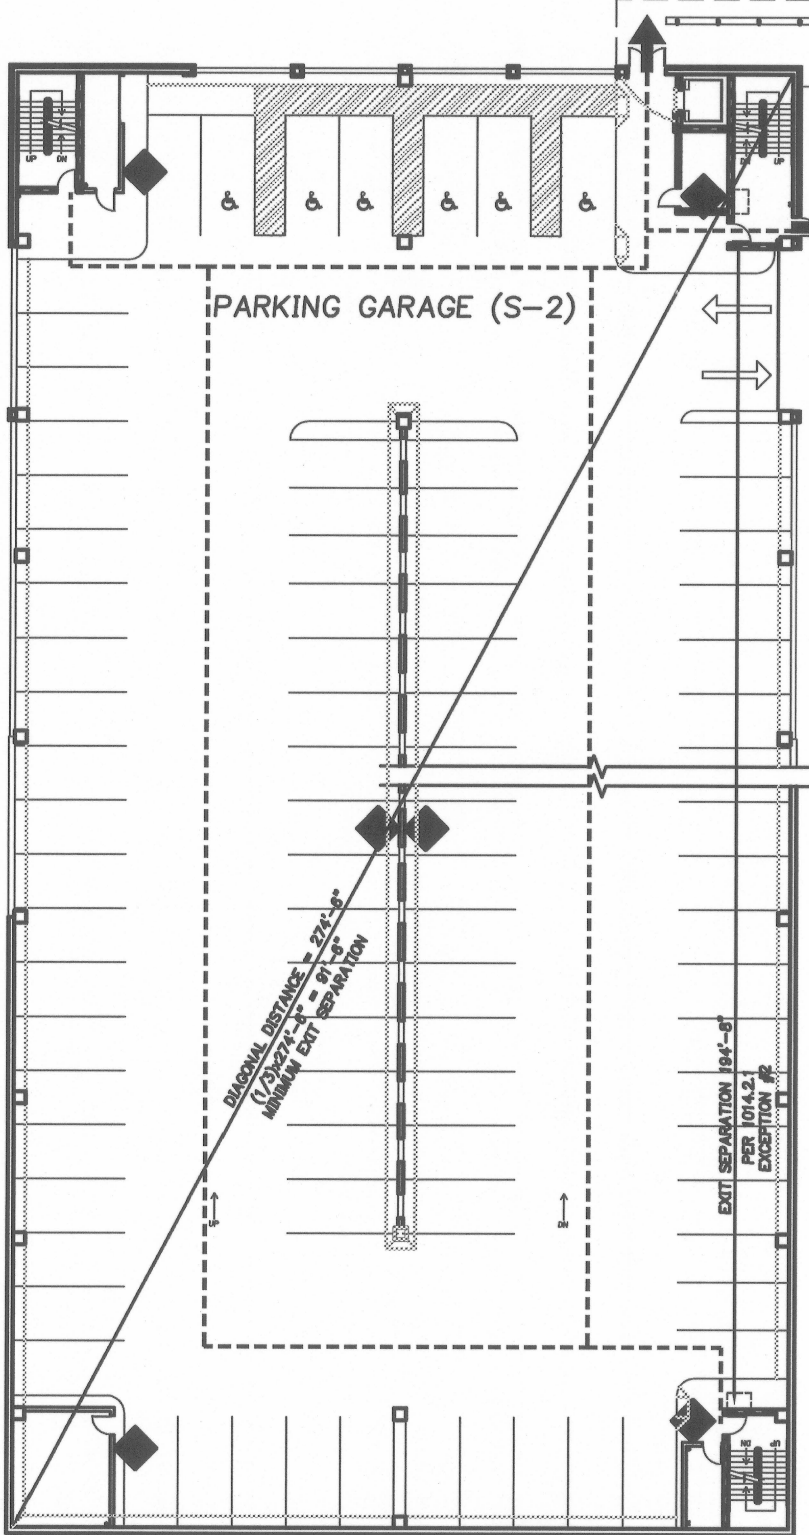


3rd FLOOR

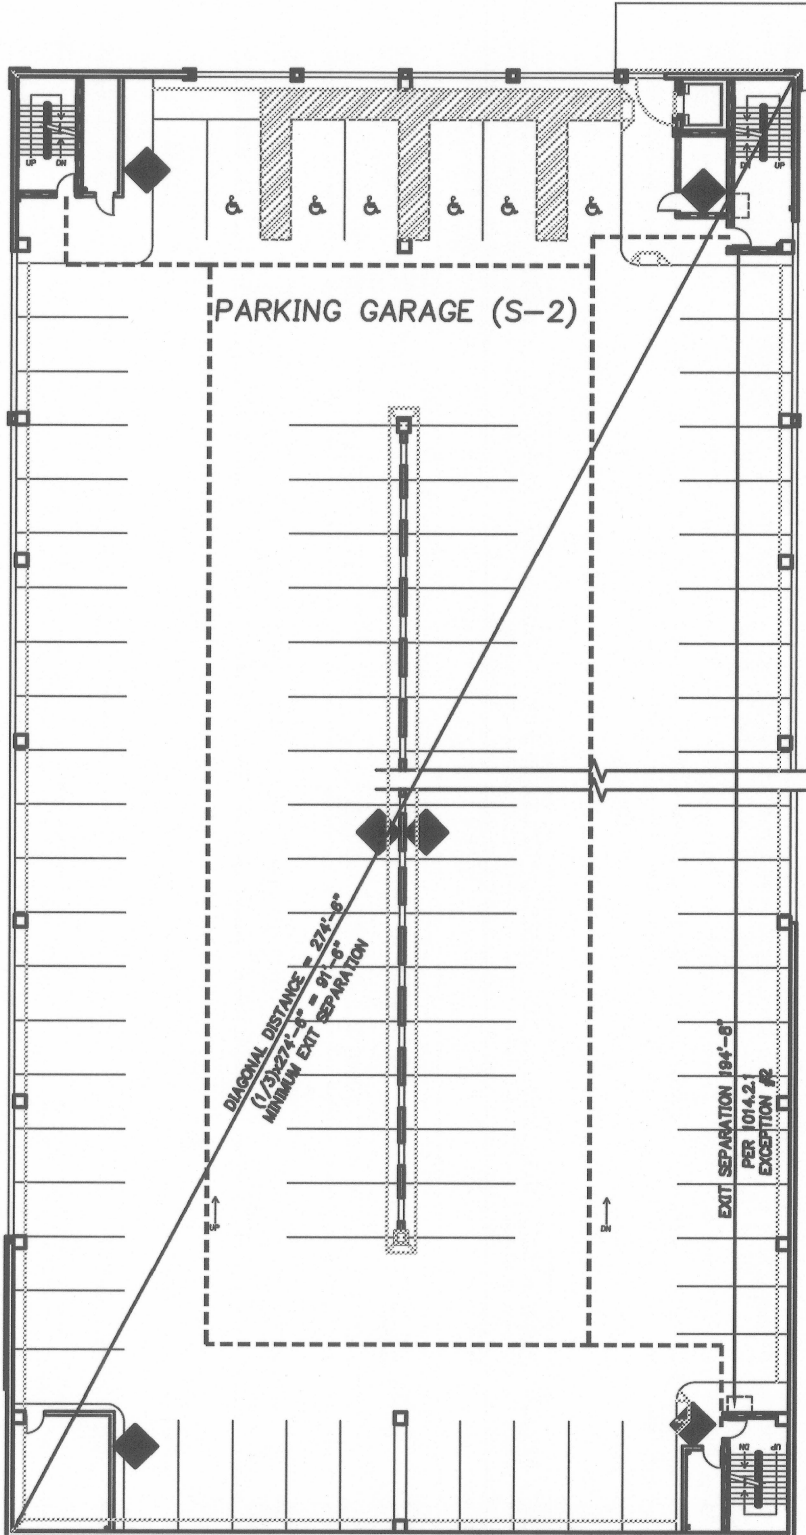

4th FLOOR

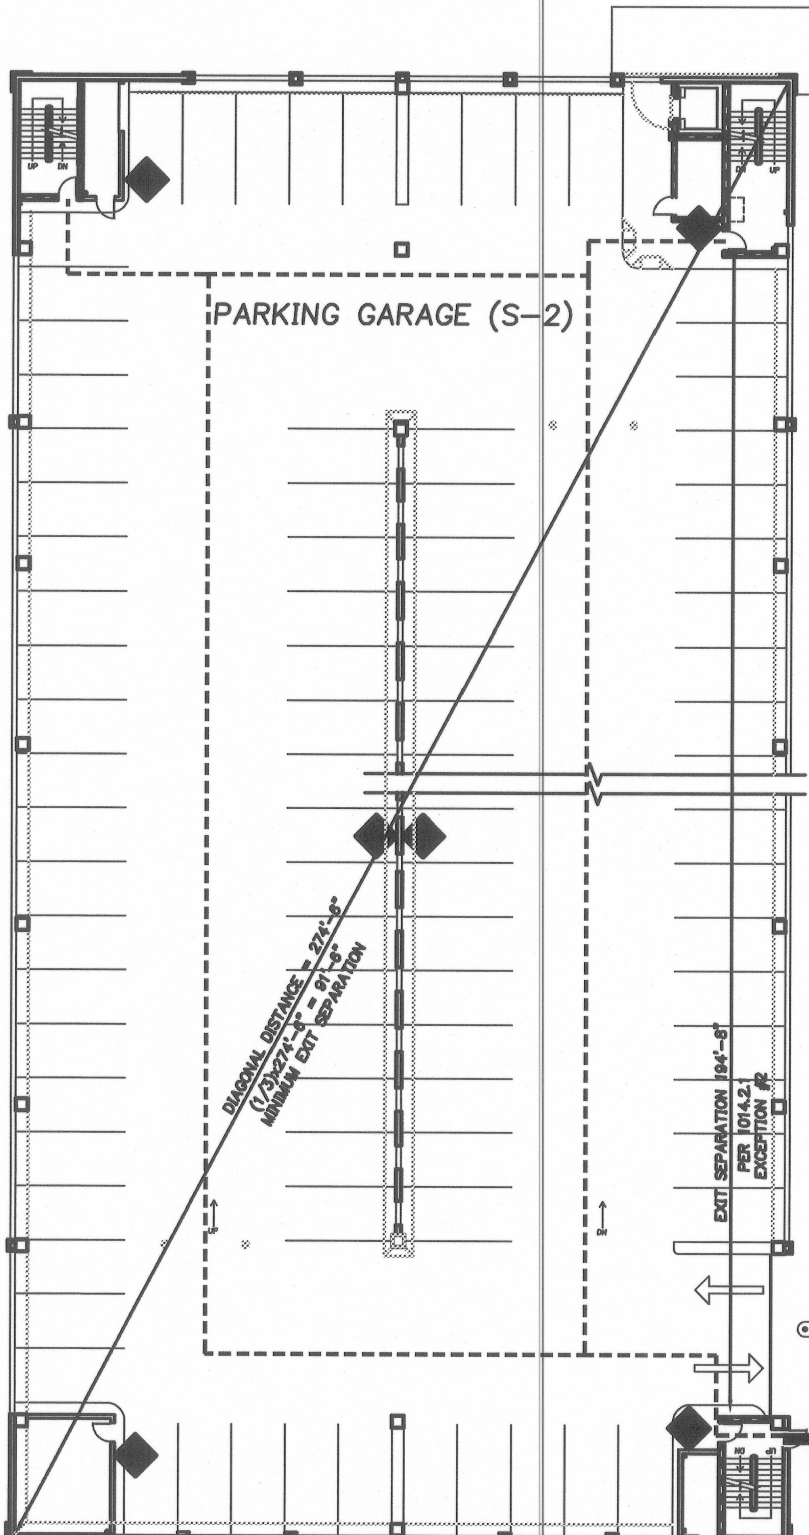

5th FLOOR

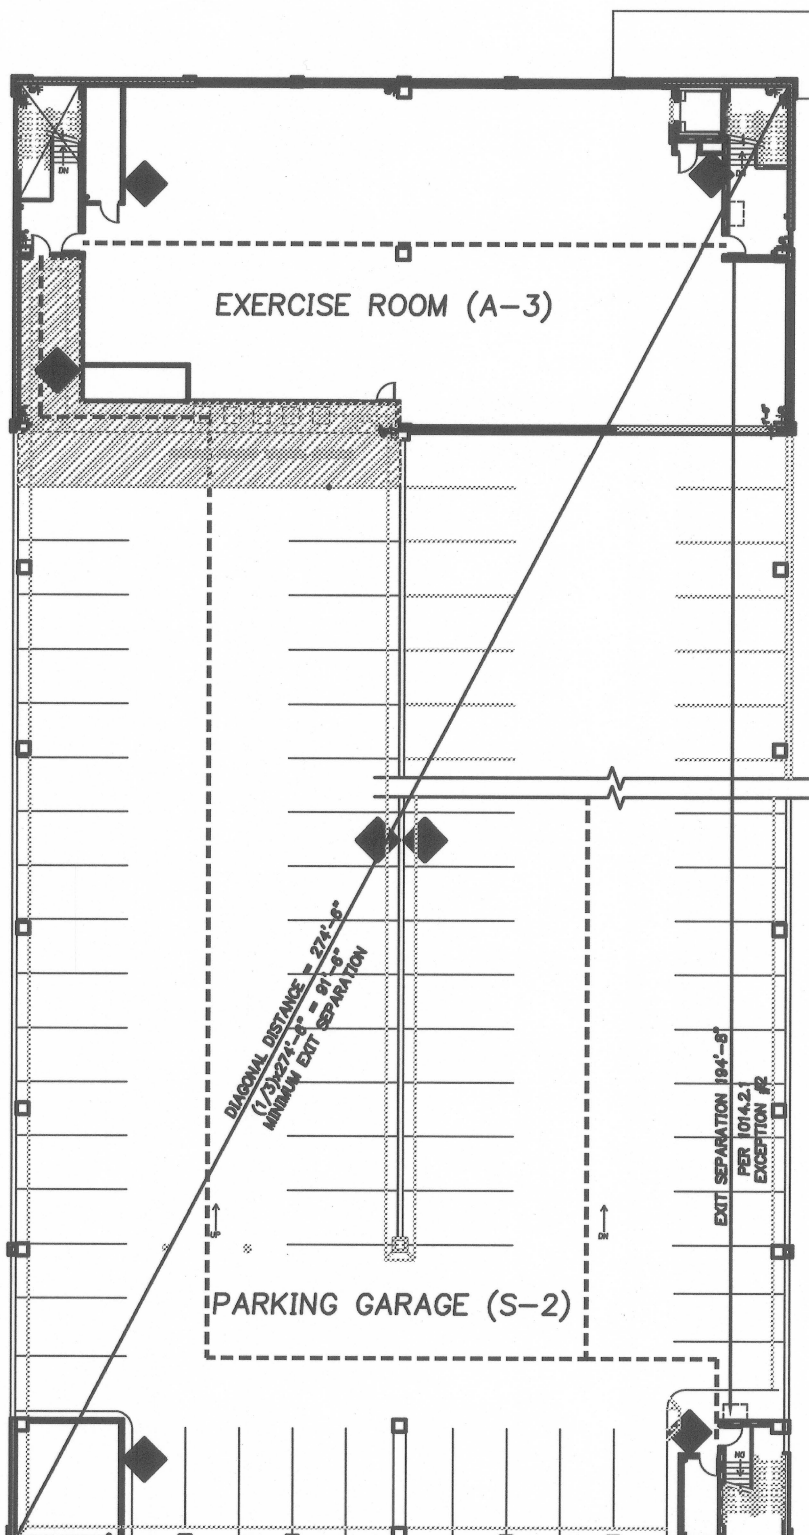

LEGEND

	GROSS OCCUPIABLE AREA PER IBC SECTION 1002.1		FIRE EXIT
	RATED MECHANICAL SHAFT		2 HOUR FIRE RESISTIVE WALL ASSEMBLY
	FIRE EXTINGUISHER LOCATION --- CONFIRM LOCATION WITH FIRE MARSHAL		EXIT ACCESS PATH OF TRAVEL
			AREA OF REFUGE
			1 HOUR FIRE RESISTIVE WALL ASSEMBLY

REVISIONS:

NO.	REVISIONS	REVISION	DELTA
NO.	DATE	DATE	DATE

SHEET TITLE:
EGRESS PLANS
AND CODE
ANALYSIS

DRAWN BY:



CHECKED BY:

SHEET

T1.2

JOB NO. 2050040.06


BUILDING PERMIT SET: 8-1-2007

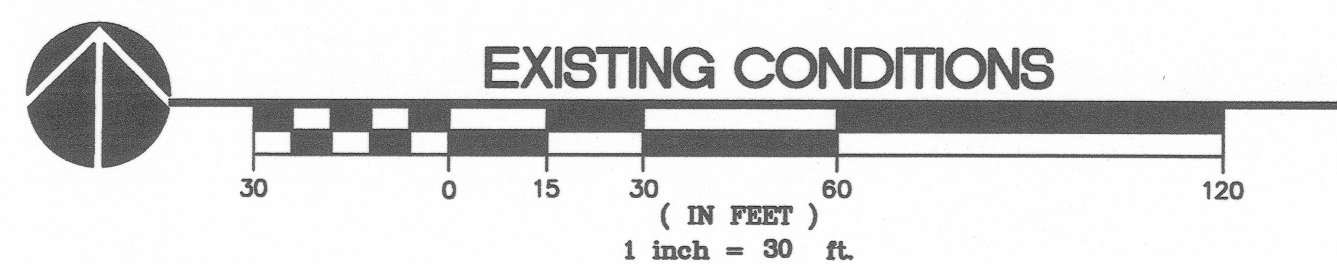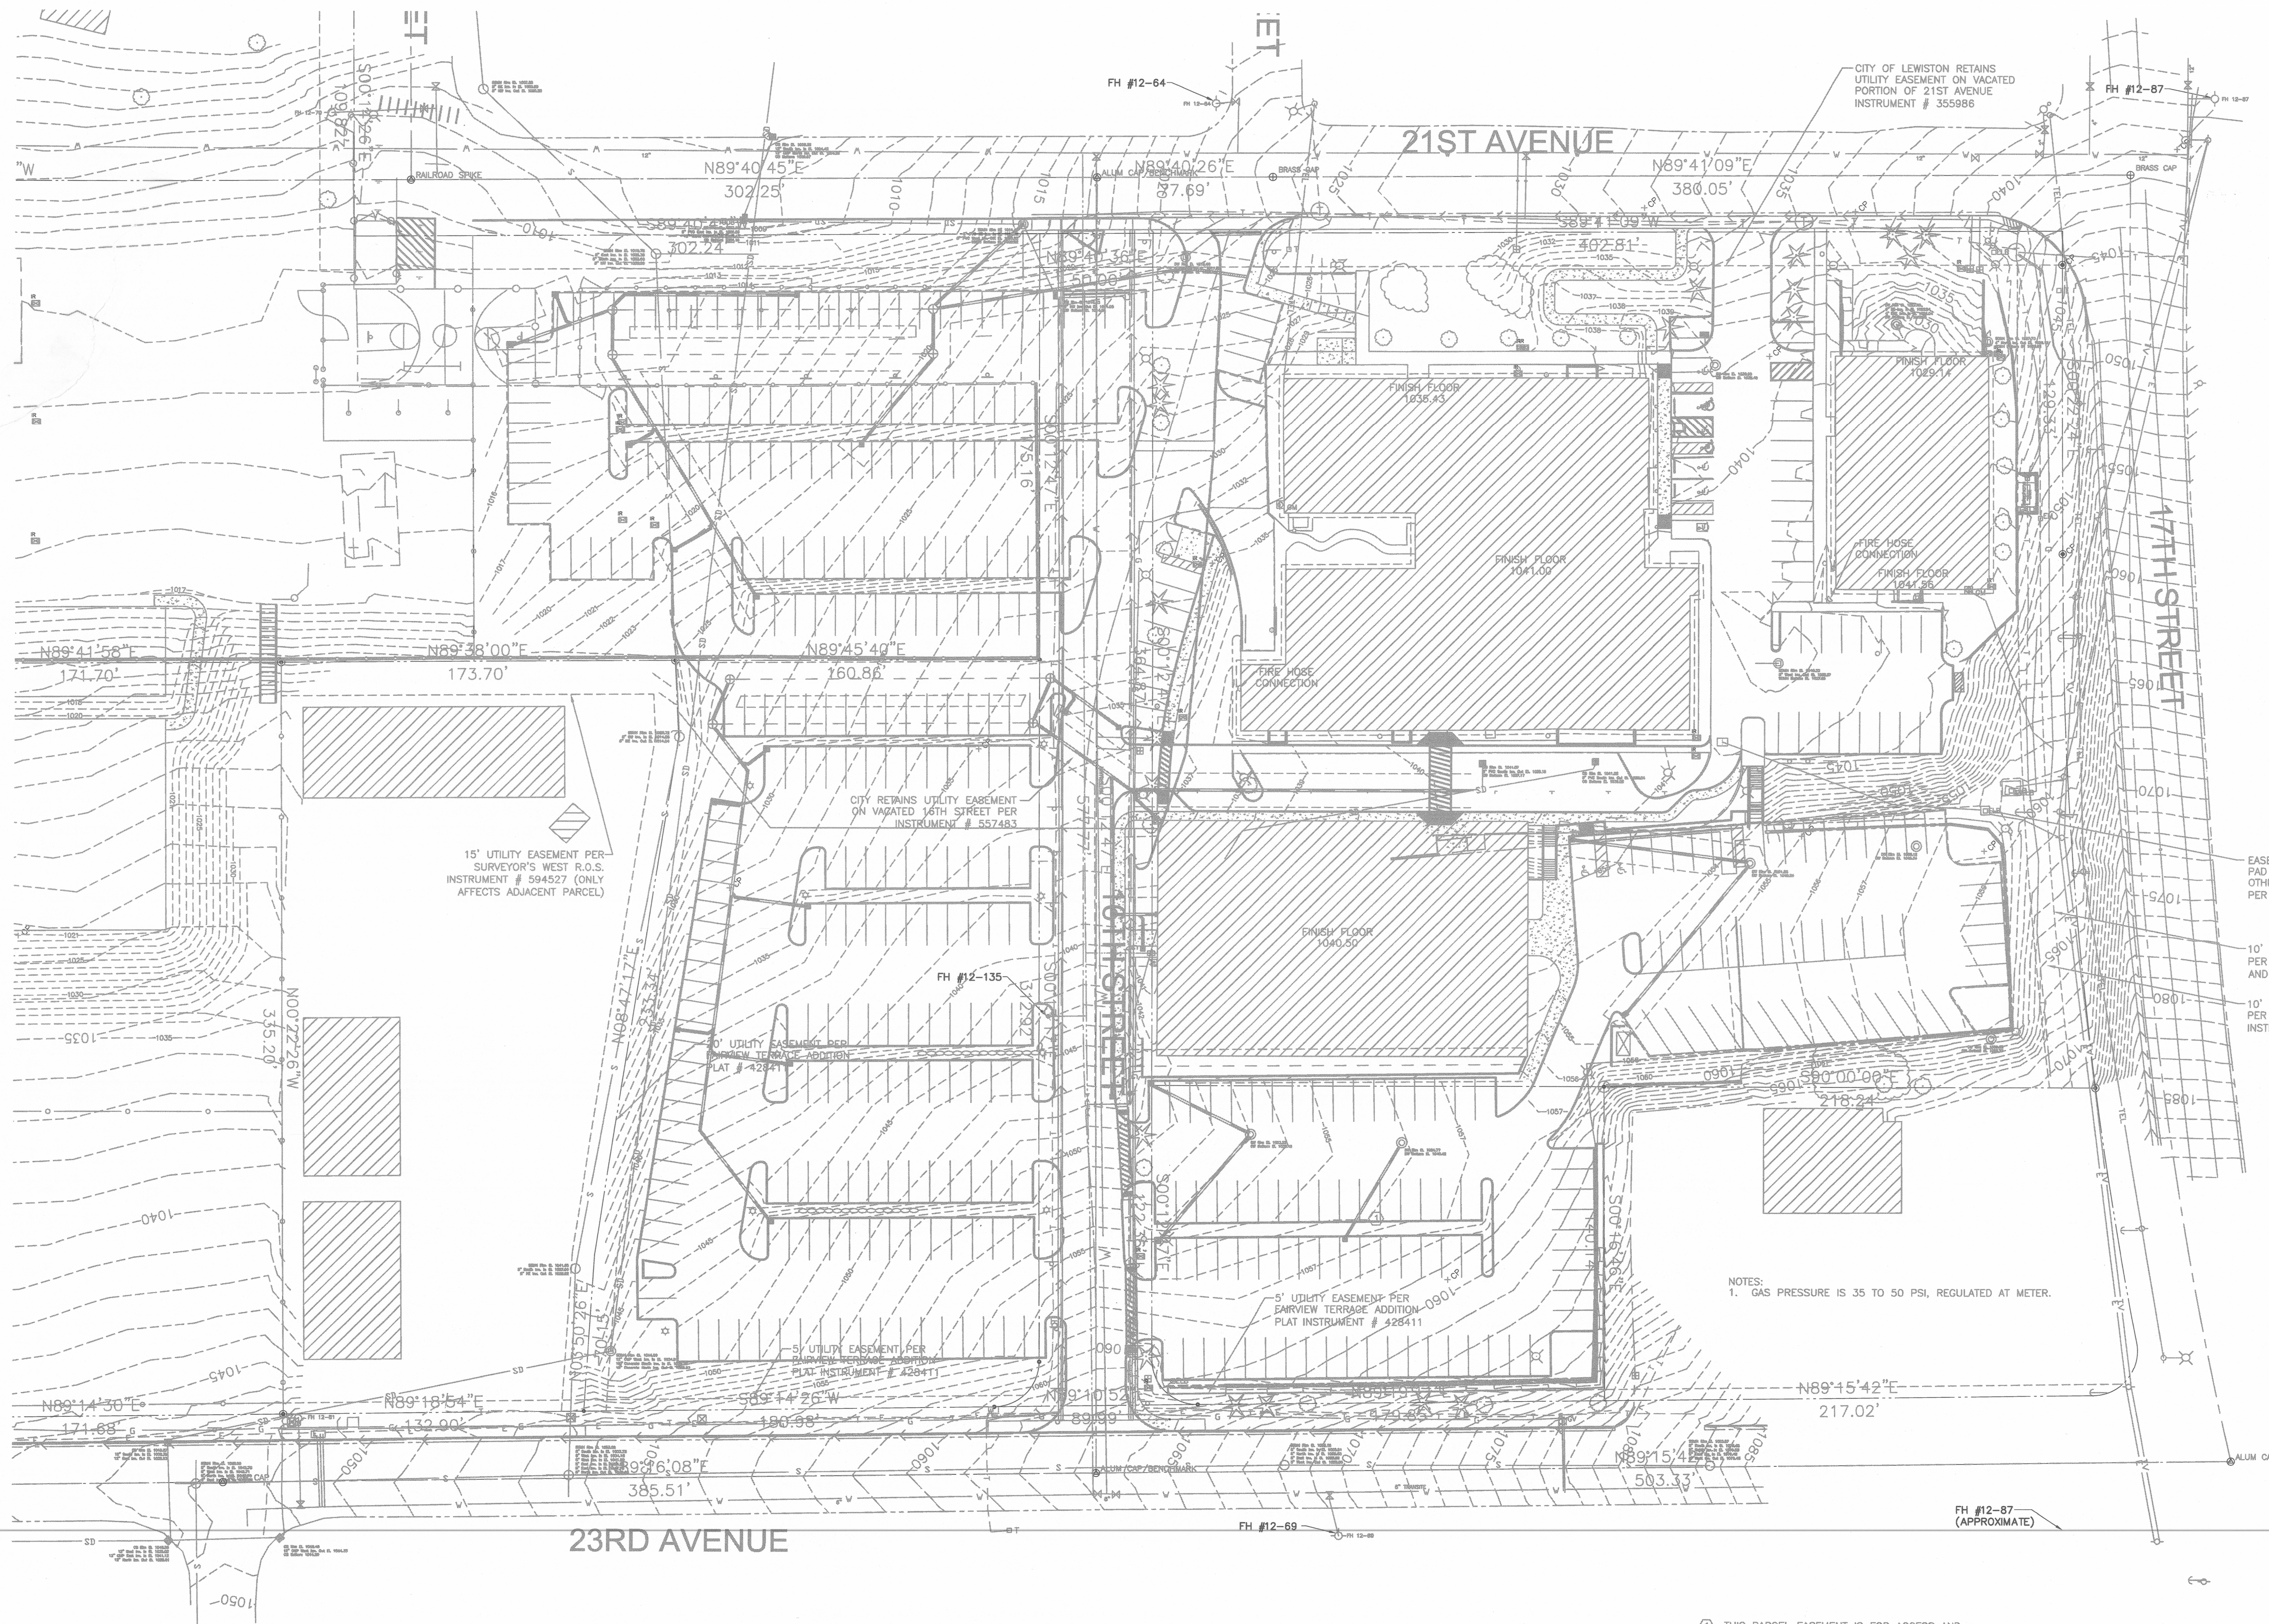

(T) THIS PARCEL EASEMENT IS FOR ACCESS AND


GROUP
MACKENZIE
Architecture
Interior Design
Structural Engineering
Landscape Architecture
Portland OR
Vancouver WA
Seattle WA
503.224.9560
360.895.7879
206.749.9693

Client
**Regence BlueShield
of Idaho**

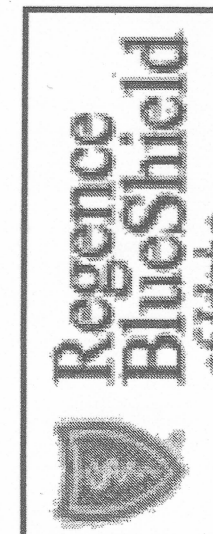

Project
**West Parking
Structure**

Architectural/Structural/Civil
GROUP MACKENZIE
500 Union St. Suite 325
Seattle WA 98101
Phone: (206)749-9993
FAX: (206)749-5565

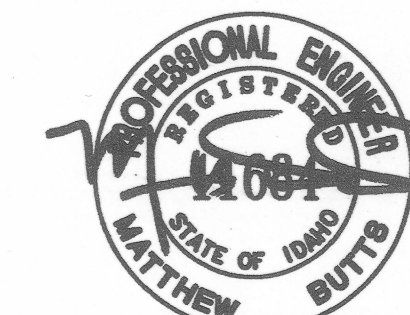

© GROUP MACKENZIE 2007
ALL RIGHTS RESERVED
THESE DRAWINGS ARE THE PROPERTY OF
GROUP MACKENZIE AND ARE NOT TO BE
USED OR REPRODUCED IN ANY MANNER,
WITHOUT PRIOR WRITTEN PERMISSION

REVISIONS:

REVISION	DATE	REVISIONS	REVISION DELTA
1		IN PROGRESS	

SHEET TITLE:
**EXISTING
CONDITIONS
PLAN**

DRAWN BY: JSR

CHECKED BY: MWB

SHEET

C1.0


JOB NO. **2050040.06**

PARKING STRUCTURE SITE PERMIT SET RESUBMITTAL - JUNE 13, 2007

205004009.016, 104021-02W6-4330 AZL 06/07/07 15:36 1:30

PROPOSED PLANTING PLAN

1
L1
1"=20'-0"

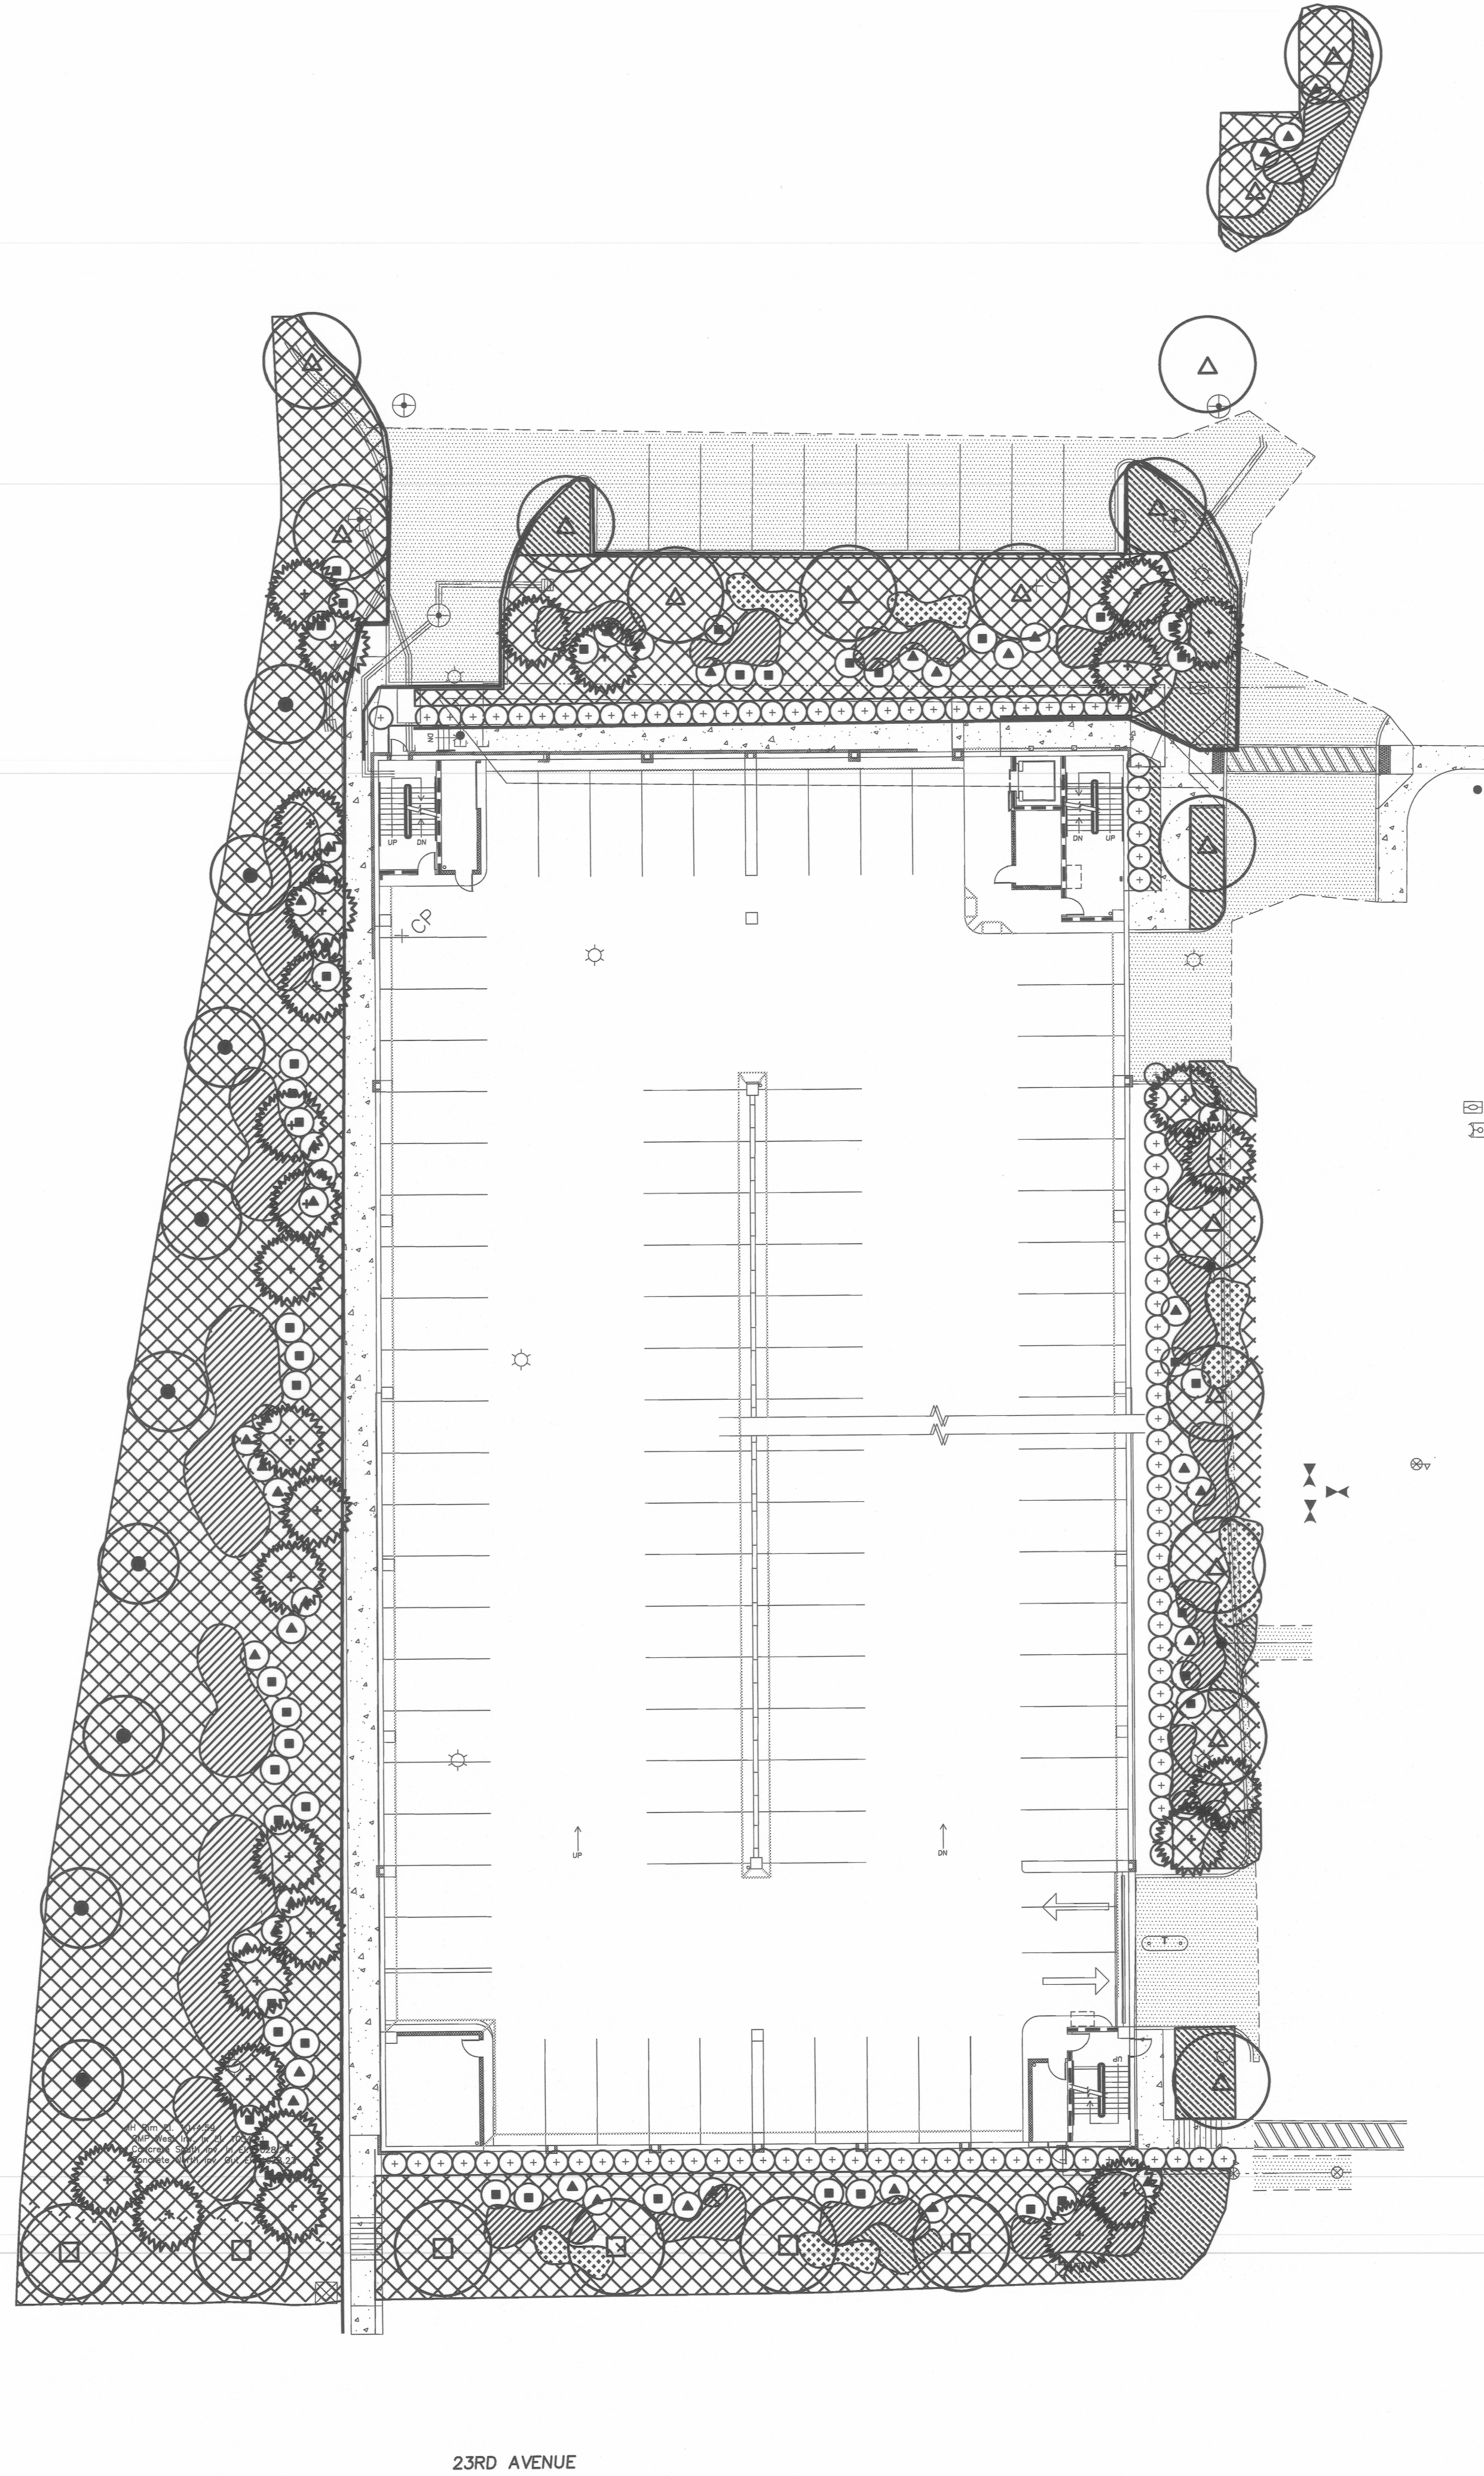

PLANT MATERIAL SCHEDULE

SYMBOL	BOTANICAL NAME	COMMON NAME	SIZE/SPACING	COMMENTS
□	CORNUS KOUSA	DOGWOOD	1" CAL.	
△	PRUNUS SERRULATA 'KWANZAN'	FLOWERING 'KWANZAN' CHERRY	2" CAL.	
●	ACER RUBRUM	RED MAPLE	2" CAL.	
○	PSEUDOTSUGA MENZIESII	DOUGLAS FIR	2" CAL.	
○	PRUNUS LAUROCEASUS 'OTTO LUYKEN'	OTTO LUYKEN LAUREL	5 GAL./AS SHOWN	
○	EUONYMUS ALATUS	BURNING BUSH	5 GAL./AS SHOWN	
○	VIBURNUM 'MOHAWK'	VIBURNUM MOHAWK	5 GAL./AS SHOWN	
▨	50% BERBERIS 'ATROPURPUREA NANA'	CRIMSON PYGMY BARBERRY	2 GAL./30" O.C.	
▨	50% SPIRAEA JAPONICA 'GOLDMOUND'	SPIRAEA	2 GAL./30" O.C.	
▨	50% HELICTOTRICHON SEMPERVIRENS	BLUE OAT GRASS	1 GAL./24" O.C.	
▨	50% VINCA MINOR	COMMON PERIWINKLE	1 GAL./24" O.C.	
▨	50% PHALARIS ARUNDINACEA 'PICTA'	RED RIBBON GRASS	1 GAL./ 24" O.C.	
▨	50% LAVANDULA ANGUSTIFOLIA	LA VENDOR 'BABY BLUE'	1 GAL./ 24" O.C.	
▨	ARCTOSTAPHYLOS 'UVA--URSI'	KINKIDINK	1 GAL./ 24" O.C.	

PLANTING NOTE:
ALL PLANT MATERIALS WITH THE EXCEPTION OF THE FOLLOWING ARE FROM THE PREVIOUS PLANT LIST:
PSEUDOTSUGA MENZIESII/DOUGLAS FIR
ARCTOSTAPHYLOS 'UVA--URSI'

GENERAL NOTES

- A. RE--USE THE EXISTING BACK FLOW PREVENTER THAT IS CURRENTLY ON THE EXISTING SYSTEM.

KEYNOTES

Client
Regence BlueShield
of Idaho



Project
West Parking
Structure

Architectural/Structural/Civil
GROUP MACKENZIE
500 Union St. Suite 325
Seattle WA 98101
Phone: (206)749--9993
FAX: (206)749--5565

© GROUP MACKENZIE 2007
ALL RIGHTS RESERVED
THESE DRAWINGS ARE THE PROPERTY OF
GROUP MACKENZIE AND ARE NOT TO BE
USED OR REPRODUCED IN ANY MANNER
WITHOUT PRIOR WRITTEN PERMISSION

REVISIONS:

REVISION	REVISION DELTA	REVISION DELTA CLOSING DATE

SHEET TITLE:
LANDSCAPE
PLAN

DRAWN BY: JM
CHECKED BY: DKJ
SHEET

L1