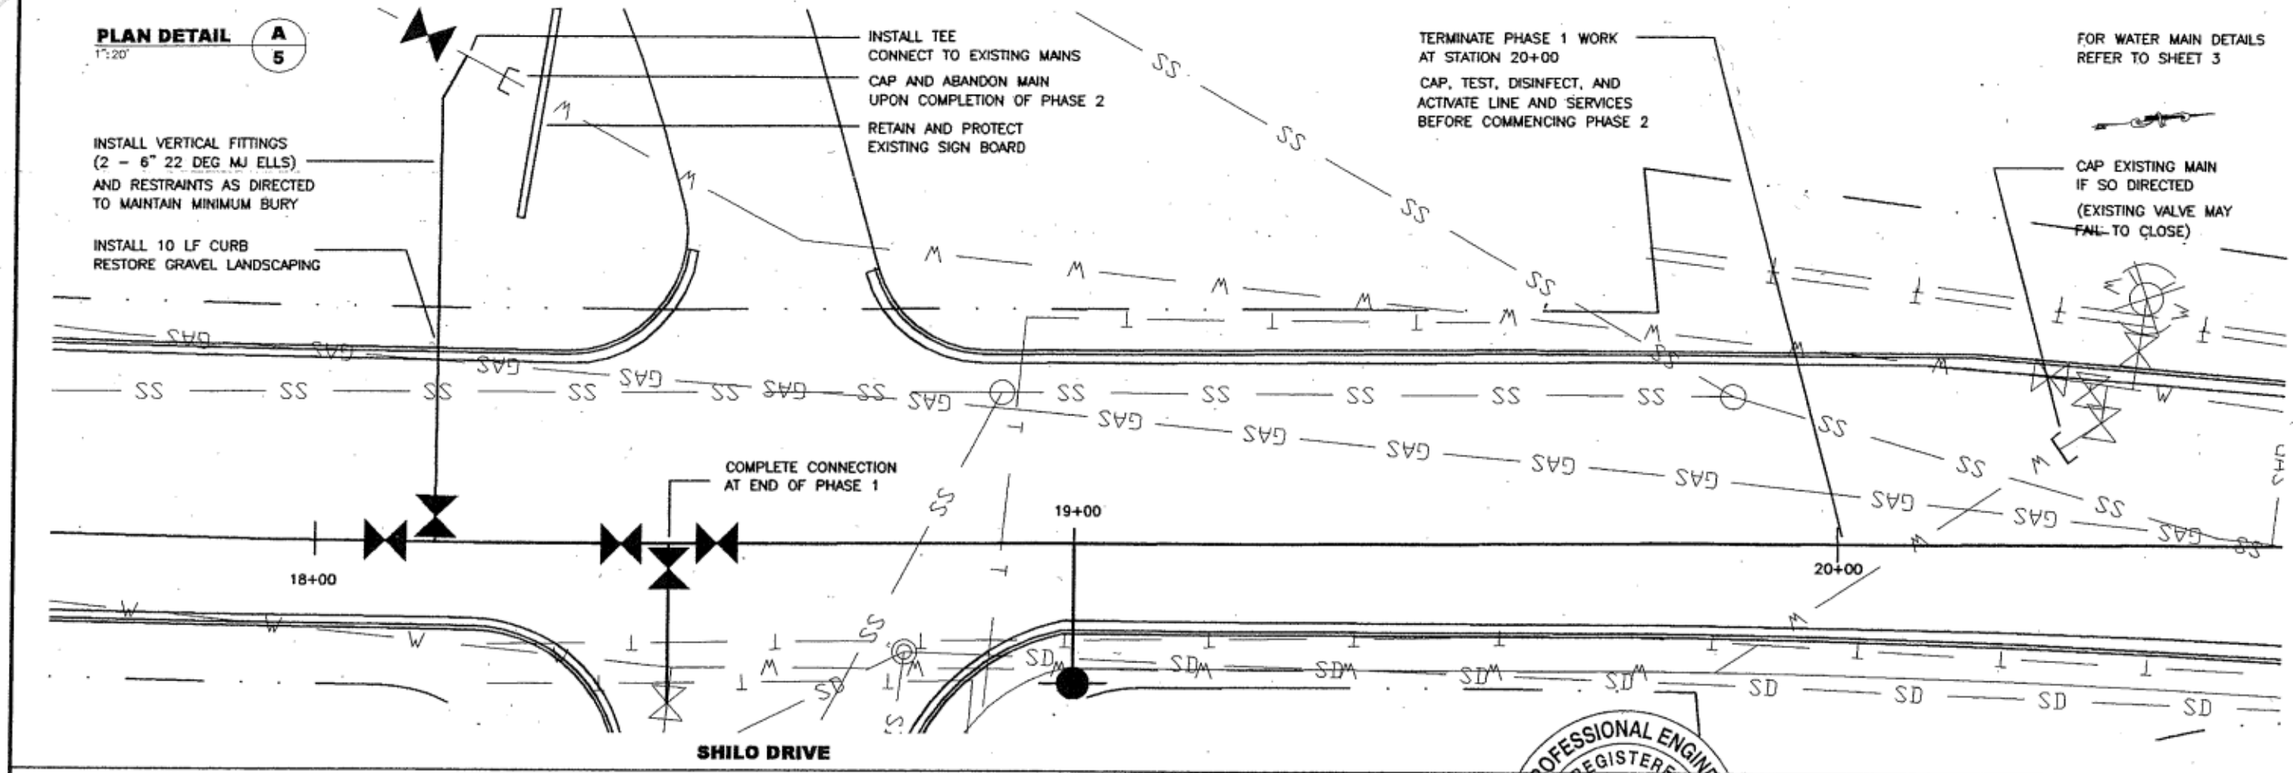

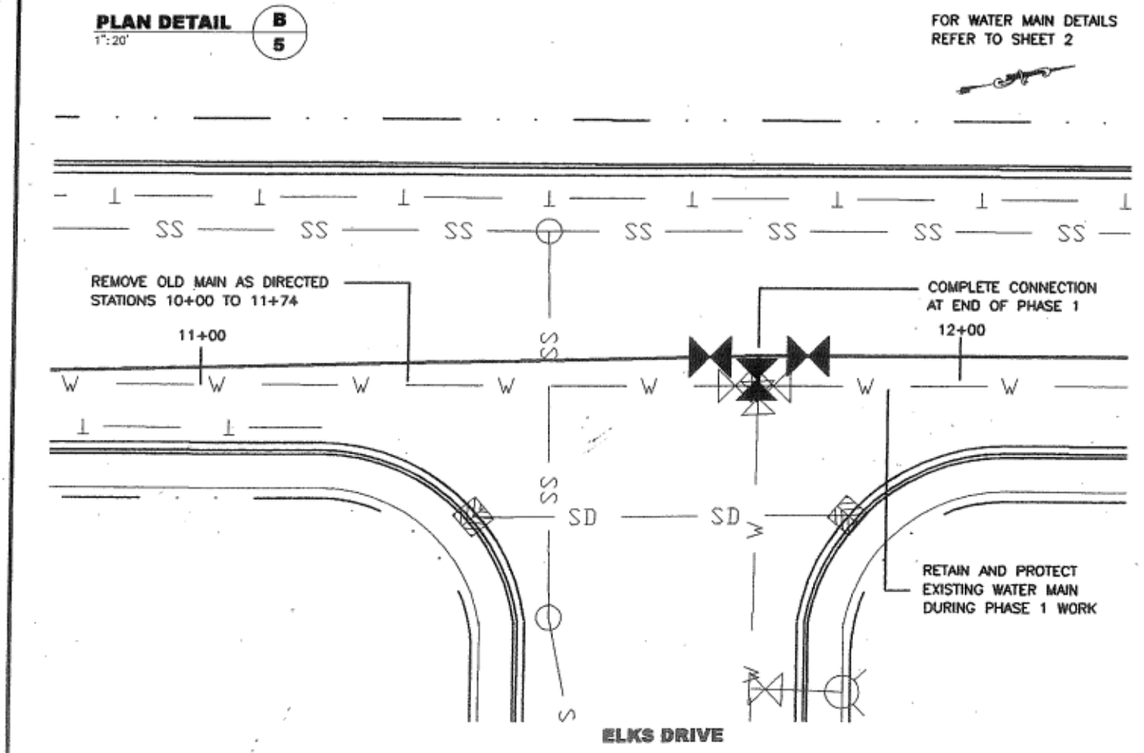

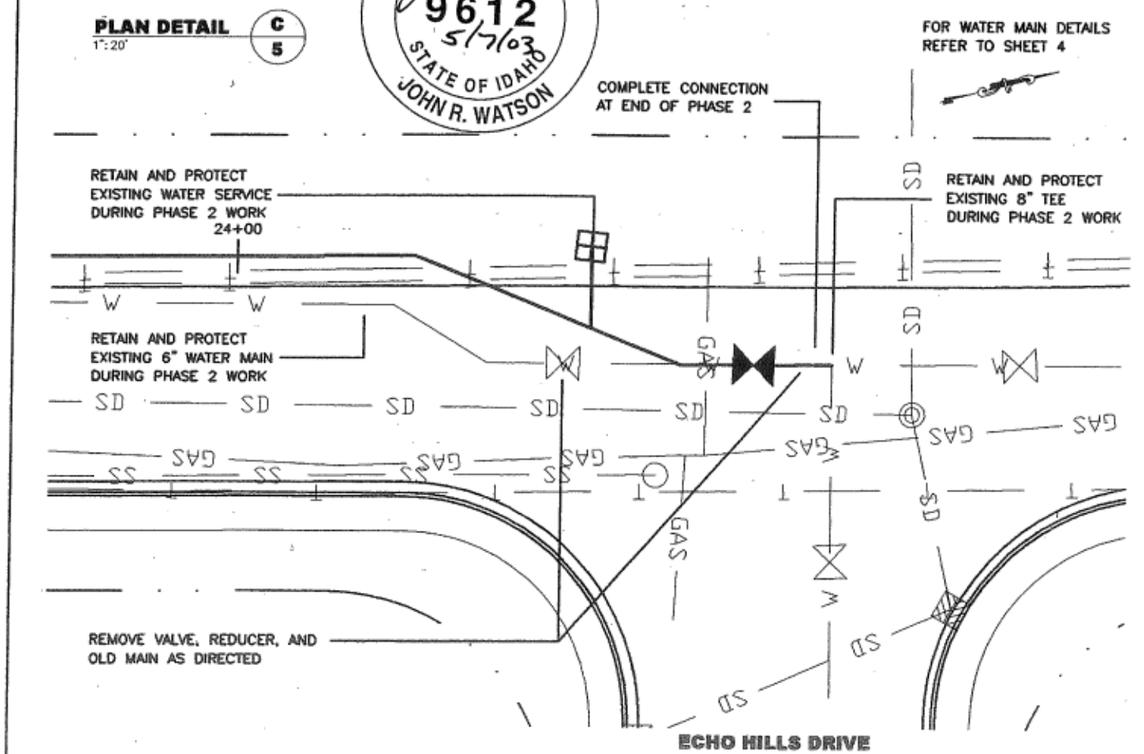

PROFESSIONAL ENGINEER
REGISTERED
John R. Watson
9612
5/7/03
STATE OF IDAHO
JOHN R. WATSON

SCALE:	1" = 20'
DATE:	May 2003
DRAWING NO.:	plans.dwg
DESIGNED BY:	S.M.
DRAWN BY:	S.M.
CHECKED BY:	J.W.

REVISIONS

PLAN DETAILS
ADD ALTERNATE D
Country Club Drive
Water Main Replacement

CITY OF LEWISTON
PUBLIC WORKS DEPARTMENT
ENGINEERING SERVICES
1134 9TH STREET LEWISTON, ID 83501
(208) 746-3671 FAX (208) 746-9667