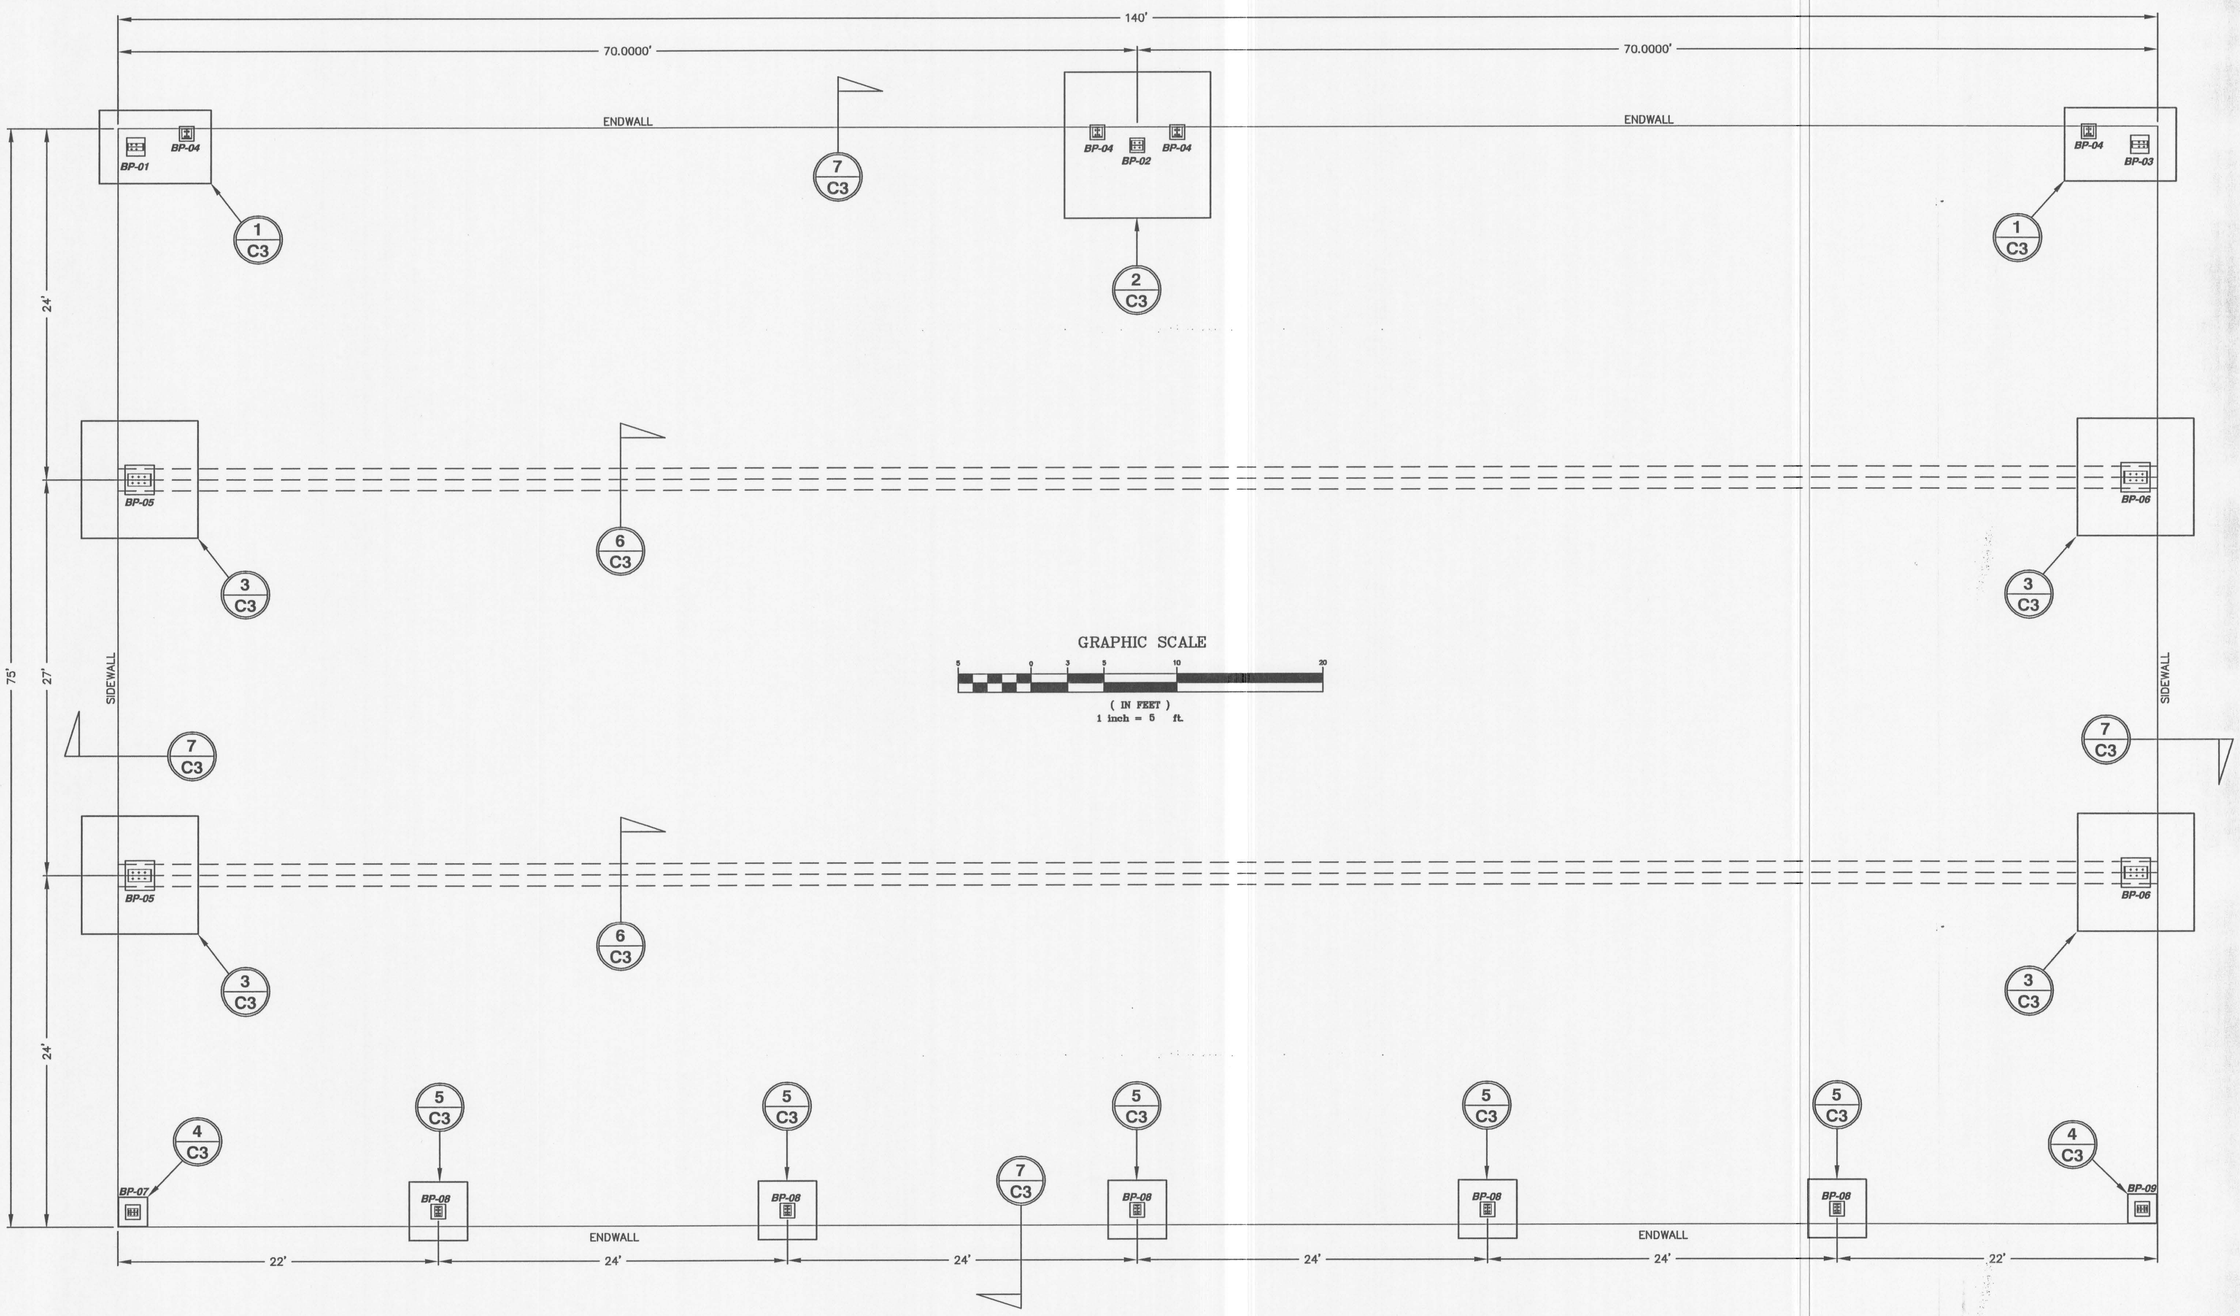

NO.	DATE	BY	FILENAME	REVISIONS
0				ORIGINAL DRAWING

REGISTERED PROFESSIONAL ENGINEER CHARLES R. FISKE STATE OF IDAHO

NACLINE
ENGINEERING & DRAFTING
"an affordable alternative"
4025 EAGLE COURT
LEWISTON, IDAHO 83501
FAX (208) 750-1082
(208) 791-8085

HILLCREST AIRCRAFT
HANGER PROJECT 2007
FOUNDATION PLAN

DRAWN BY: CRF	CHECKED BY: CRF
DESIGNED BY: CRF	
SCALE: 1" = 5'	
DATE: 2/5/07	
PROJECT NO.: 00071	
SHEET C8 OF 11	