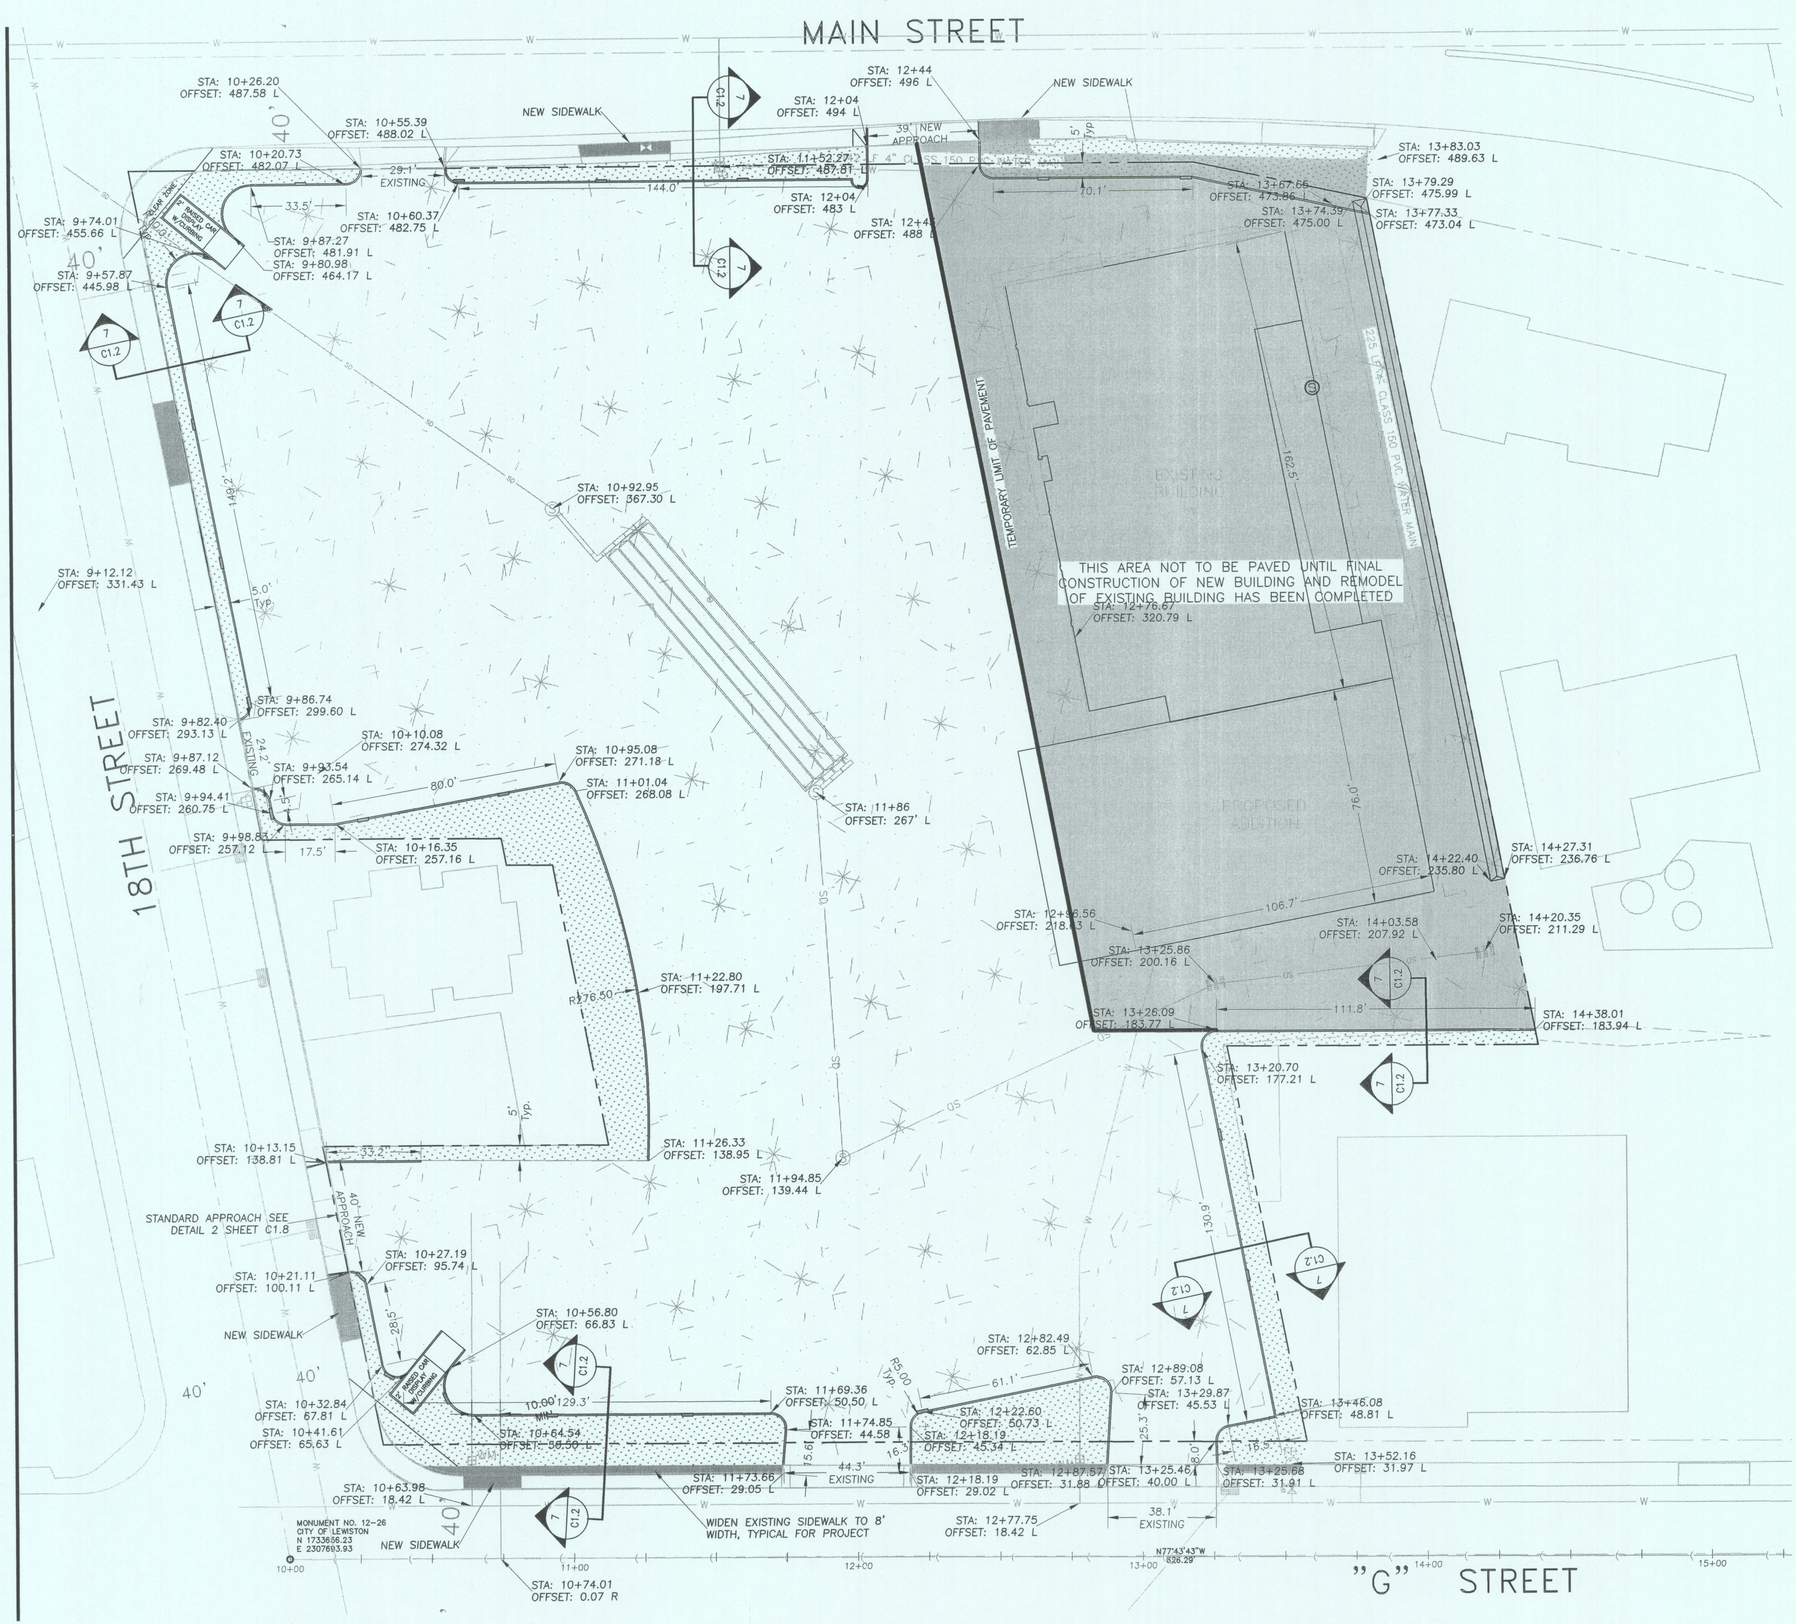

GRAPHIC SCALE

25 0 13 25 50 100

(IN FEET)
1 inch = 25 ft.

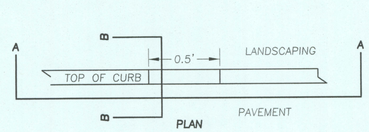

PLAN

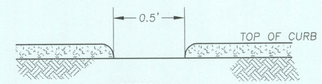

SECTION A–A

SECTION B–B

1 / C1.5 CURB CUT
NO SCALE

CURB CUT LOCATION

BUILDING, LOT LIGHTING, AND LANDSCAPING BY OTHERS. THE CONTRACTOR SHALL COORDINATE THESE DRAWINGS WITH DRAWINGS FURNISHED BY OTHERS.

STATIONING AND OFFSET FROM CENTERLINE "G" STREET.

CALL BEFORE YOU DIG

CONTRACTOR SHALL CALL 1-800-342-1585 AND HAVE ALL UNDERGROUND UTILITIES LOCATED AT LEAST TWO WORKING DAYS PRIOR TO THE START OF ANY CONSTRUCTION.

PROFESSIONAL ENGINEER REGISTERED 8834 STATE OF IDAHO 3-6-06 RICHARD L. LINDSEY

Original Signed by Richard Lindsey
Date Original Signed: 3-6-06

The Original is Signed in the Office that Originated this Drawing

Date Stamped:

Date	Revision	By
03-03-06	CITY OF LEWISTON COMMENTS 03-03-06	RLL
02-15-06	CITY OF LEWISTON COMMENTS 02-09-06	RLL
01-18-06	CITY OF LEWISTON COMMENTS	RLL

USKH
Engineering • Land Surveying
Planning • Architectural
101 Thain Road
Lewiston, ID 83501
(208) 746-2661
621 W. Mallon Ave, Ste 309
Spokane, WA 99201
(509) 328-5139
1920 Main Street, Ste 14
Ferndale, WA 98248
(360) 312-1815
5 North Colville
Walla Walla, WA 99362
(509) 522-4843
115 W. Hermiston Ave, Ste 140
Hermiston, OR 97838
(541) 564-4448

Project:

KENDALL MOTORS 1824/1826 MAIN ST SITE DEVELOPMENT

KENDALL AUTOMOTIVE GROUP
EUGENE, OREGON

Project Mgr.	RLL
Drawn	ERB
Drawn	
Checked	RLL
Date	01-18-06

Sheet Contents:

SITE PLAN

Sheet No.:

C1.5

USKH W.O. 85380

I:\85380\1 Kendall Main Street Site\Dwg\Sheets\85380-C1-1.5.DWG