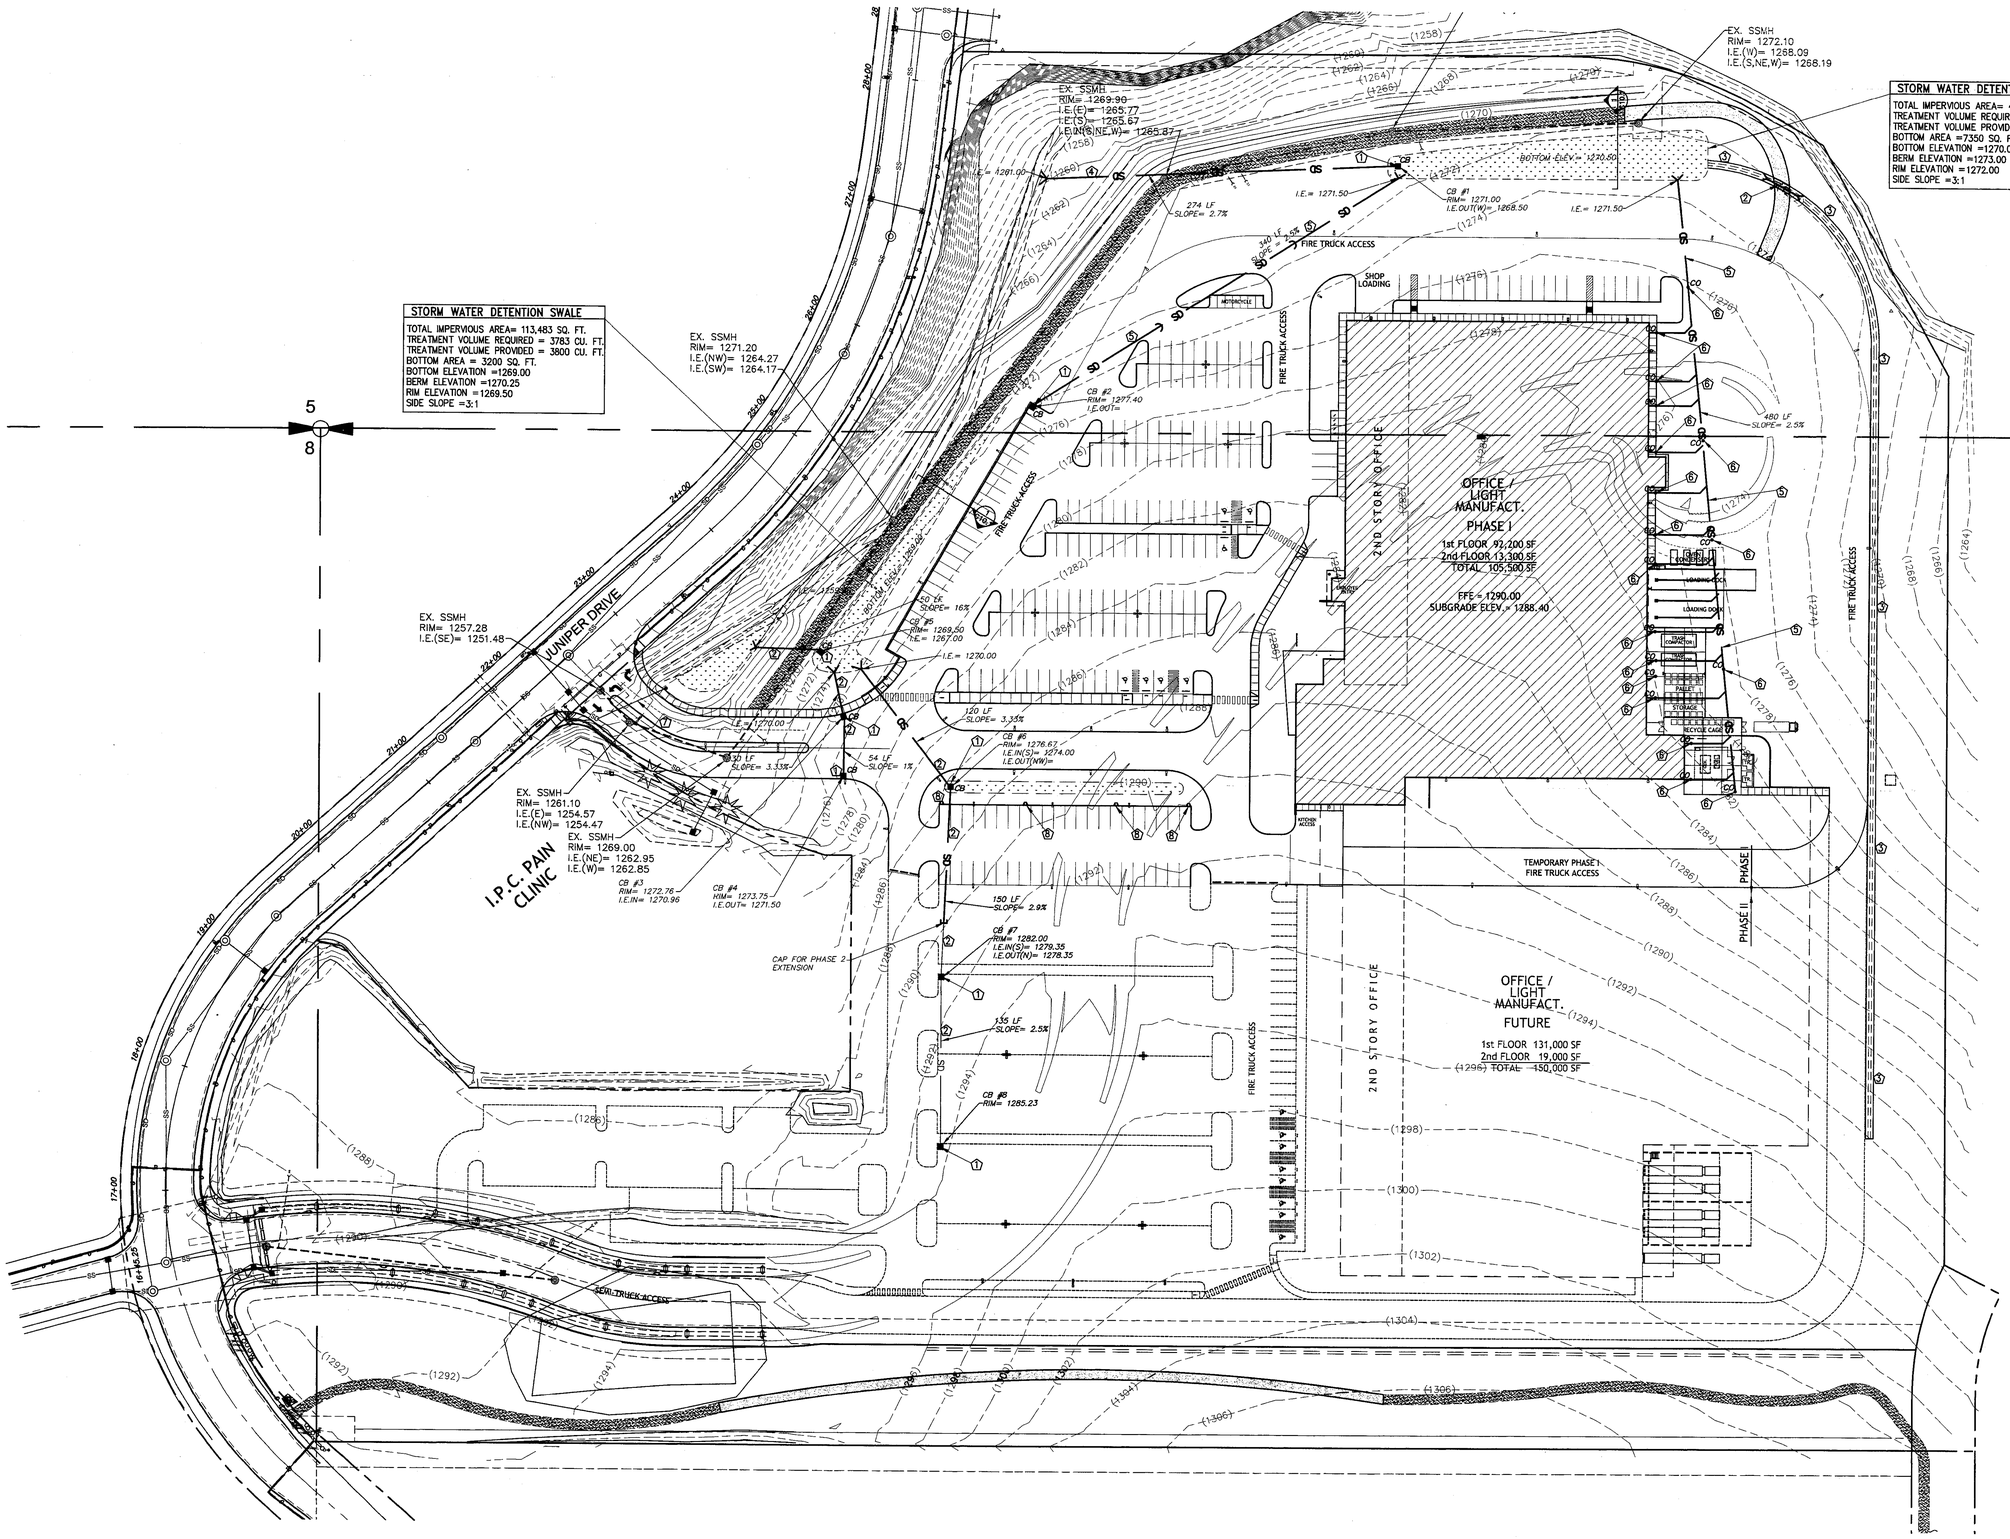

REFERENCE NOTES:

1. CONTRACTOR TO INSTALL STORM DRAINAGE INLET PER IDAHO STANDARDS FOR PUBLIC WORKS CONSTRUCTION PLAN SD-603, SEE DETAIL 10/C10.0.
2. CONTRACTOR TO INSTALL 10" PVC PIPE.
3. CONTRACTOR TO INSTALL A DRAINAGE DITCH FOR STORM WATER RUN-OFF.
4. CONTRACTOR TO INSTALL 8" PVC PIPE.
5. CONTRACTOR TO INSTALL 12" PVC PIPE.
6. CONTRACTOR TO INSTALL A STANDARD CLEANOUT TO GRADE PER DETAIL 8/C10.0.
7. CONTRACTOR TO MOVE EXISTING STAND PIPE SO THAT IT IS LOCATED IN THE CORNER OF THE ADJUSTED SWALE.
8. CONTRACTOR TO INSTALL CURB INLET APRON PER CITY OF LEWISTON STANDARD PLAN 2-3, SEE DETAIL 4/C10.1.

ASSUMED BASIS OF BEARING

THE BASIS OF BEARING BEING N 89°50'42" E BETWEEN THE MONUMENTS MARKING THE NE CORNER OF SEC. 8 AND THE NORTH 1/4 CORNER OF SEC. 8 AS SHOWN ON INST. #703399

ASSUMED BASIS OF ELEVATION

ASSUMED BASIS OF ELEVATION IS A STORM WATER LID ELEVATION= 1292.46 AT THE INTERSECTION OF JUNIPER DRIVE AND JUNIPER COURT. 22.00 LF LEFT ON JUNIPER DRIVE AND 20.00 LF RIGHT ON JUNIPER COURT.

CONTRACTOR NOTE

ALL EXISTING UTILITIES SHOWN ON PLANS ARE TO BE VERIFIED HORIZONTALLY AND VERTICALLY PRIOR TO ANY CONSTRUCTION. ALL EXISTING FEATURES INCLUDING BURIED UTILITIES ARE SHOWN AS INDICATED ON RECORD MAPS AND SURVEYS FURNISHED BY OTHERS. WE ASSUME NO LIABILITY FOR THE ACCURACY OF THOSE RECORDS AND SURVEYS. CONTACT THE UTILITY OWNER/AGENCY FOR THE FINAL LOCATION OF EXISTING UTILITIES IN AREAS CRITICAL TO CONSTRUCTION.

N

GRAPHIC SCALE

50 0 25 50

(IN FEET)
1 inch = 50 ft.

UNDERGROUND SERVICE ALERT
ONE-CALL NUMBER
(800)424-5555
CALL TWO BUSINESS DAYS BEFORE YOU DIG

COPYRIGHT BERNARDO WILLS ARCHITECTS, PC 2010

PROFESSIONAL ENGINEER REGISTERED JASON F. SMITH 10358 STATE OF IDAHO

DCI ENGINEERS
PROFESSIONAL CIVIL ENGINEERS
421 W RIVERSIDE, SUITE 1200
SPOKANE, WASHINGTON 99201
PHONE: (509) 455-4449 • FAX: (509) 455-7492
WWW.DCIENGINEERS.COM
CIVIL / STRUCTURAL

Site Development Package - Permit Set
January 21, 2011

Storm Drainage Plan

193 SOUTH JEFFERSON SPOKANE WASHINGTON 99201 509.838.9511 FAX 509.838.4605 WWW.BERNARDOWILLS.COM

Schweitzer Engineering Laboratories Manufacturing Facility - Phase I

2821 Juniper Drive
Lewiston, Idaho 83501

B W A BERNARDO | WILLS ARCHITECTS PC

Project No: 10-42-0041
Drawn by: JFS
Date: 1/21/2011

C8.0