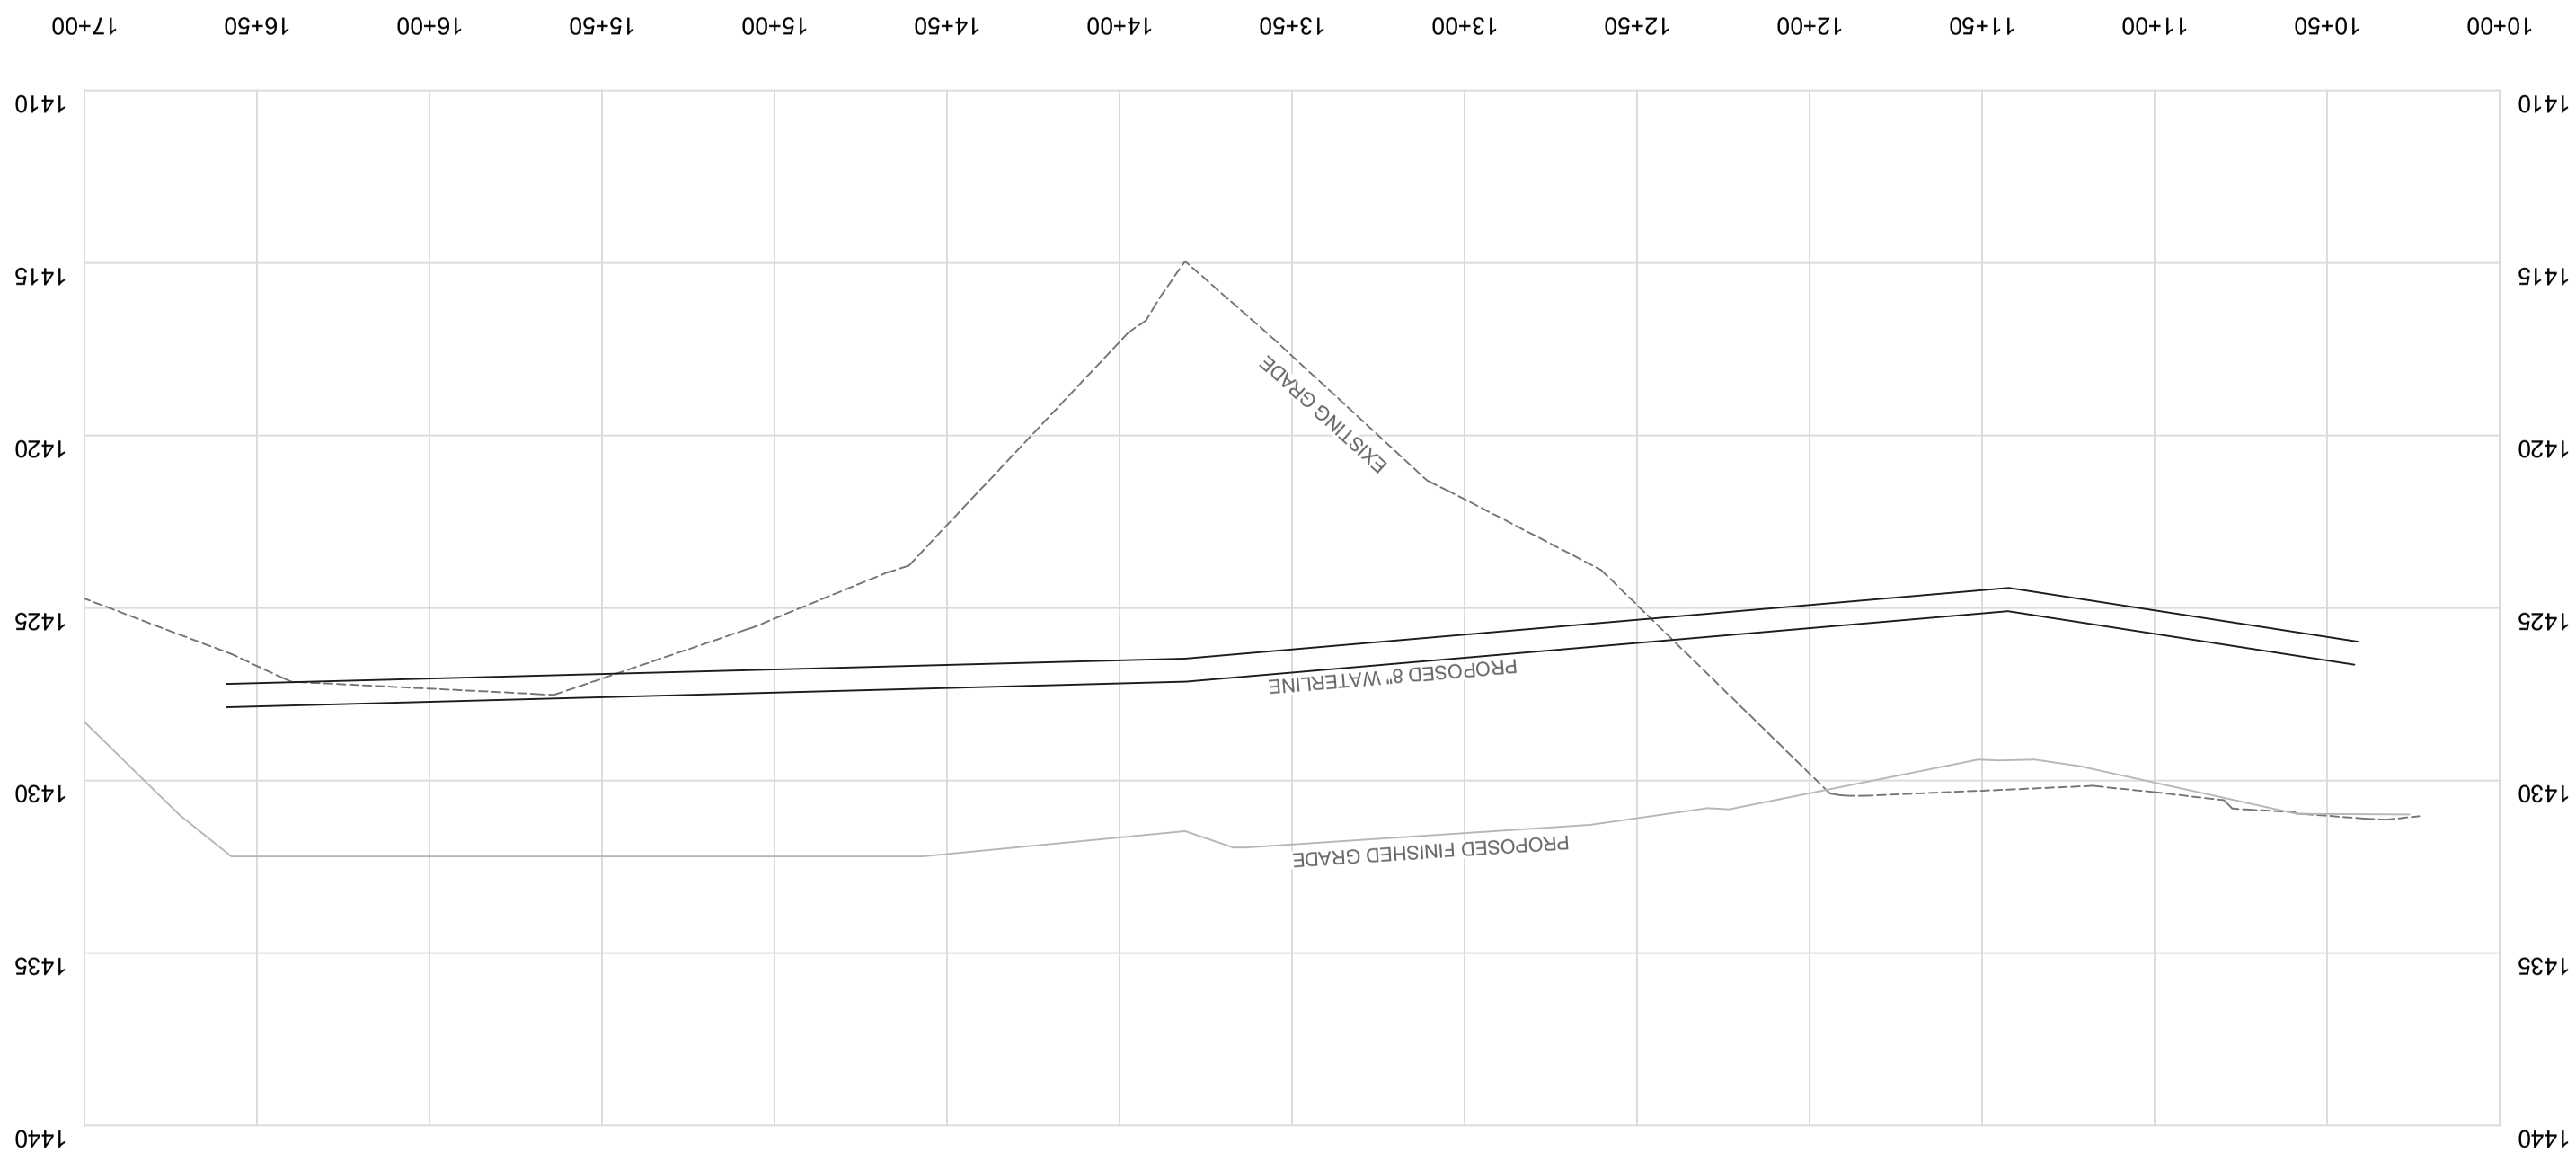

SEEKINS PRECISION BUILDING EXPANSION PROJECT

PROPOSED WATER PROFILE

#	DATE	REVISIONS

PROJECT NO.
18056

DRAWN BY
B. WALDEMARSON

APPROVED BY
W. WATTS

DATE
04/18/19

SCALE
1" = 50'

DRAWING NO.
C4.0