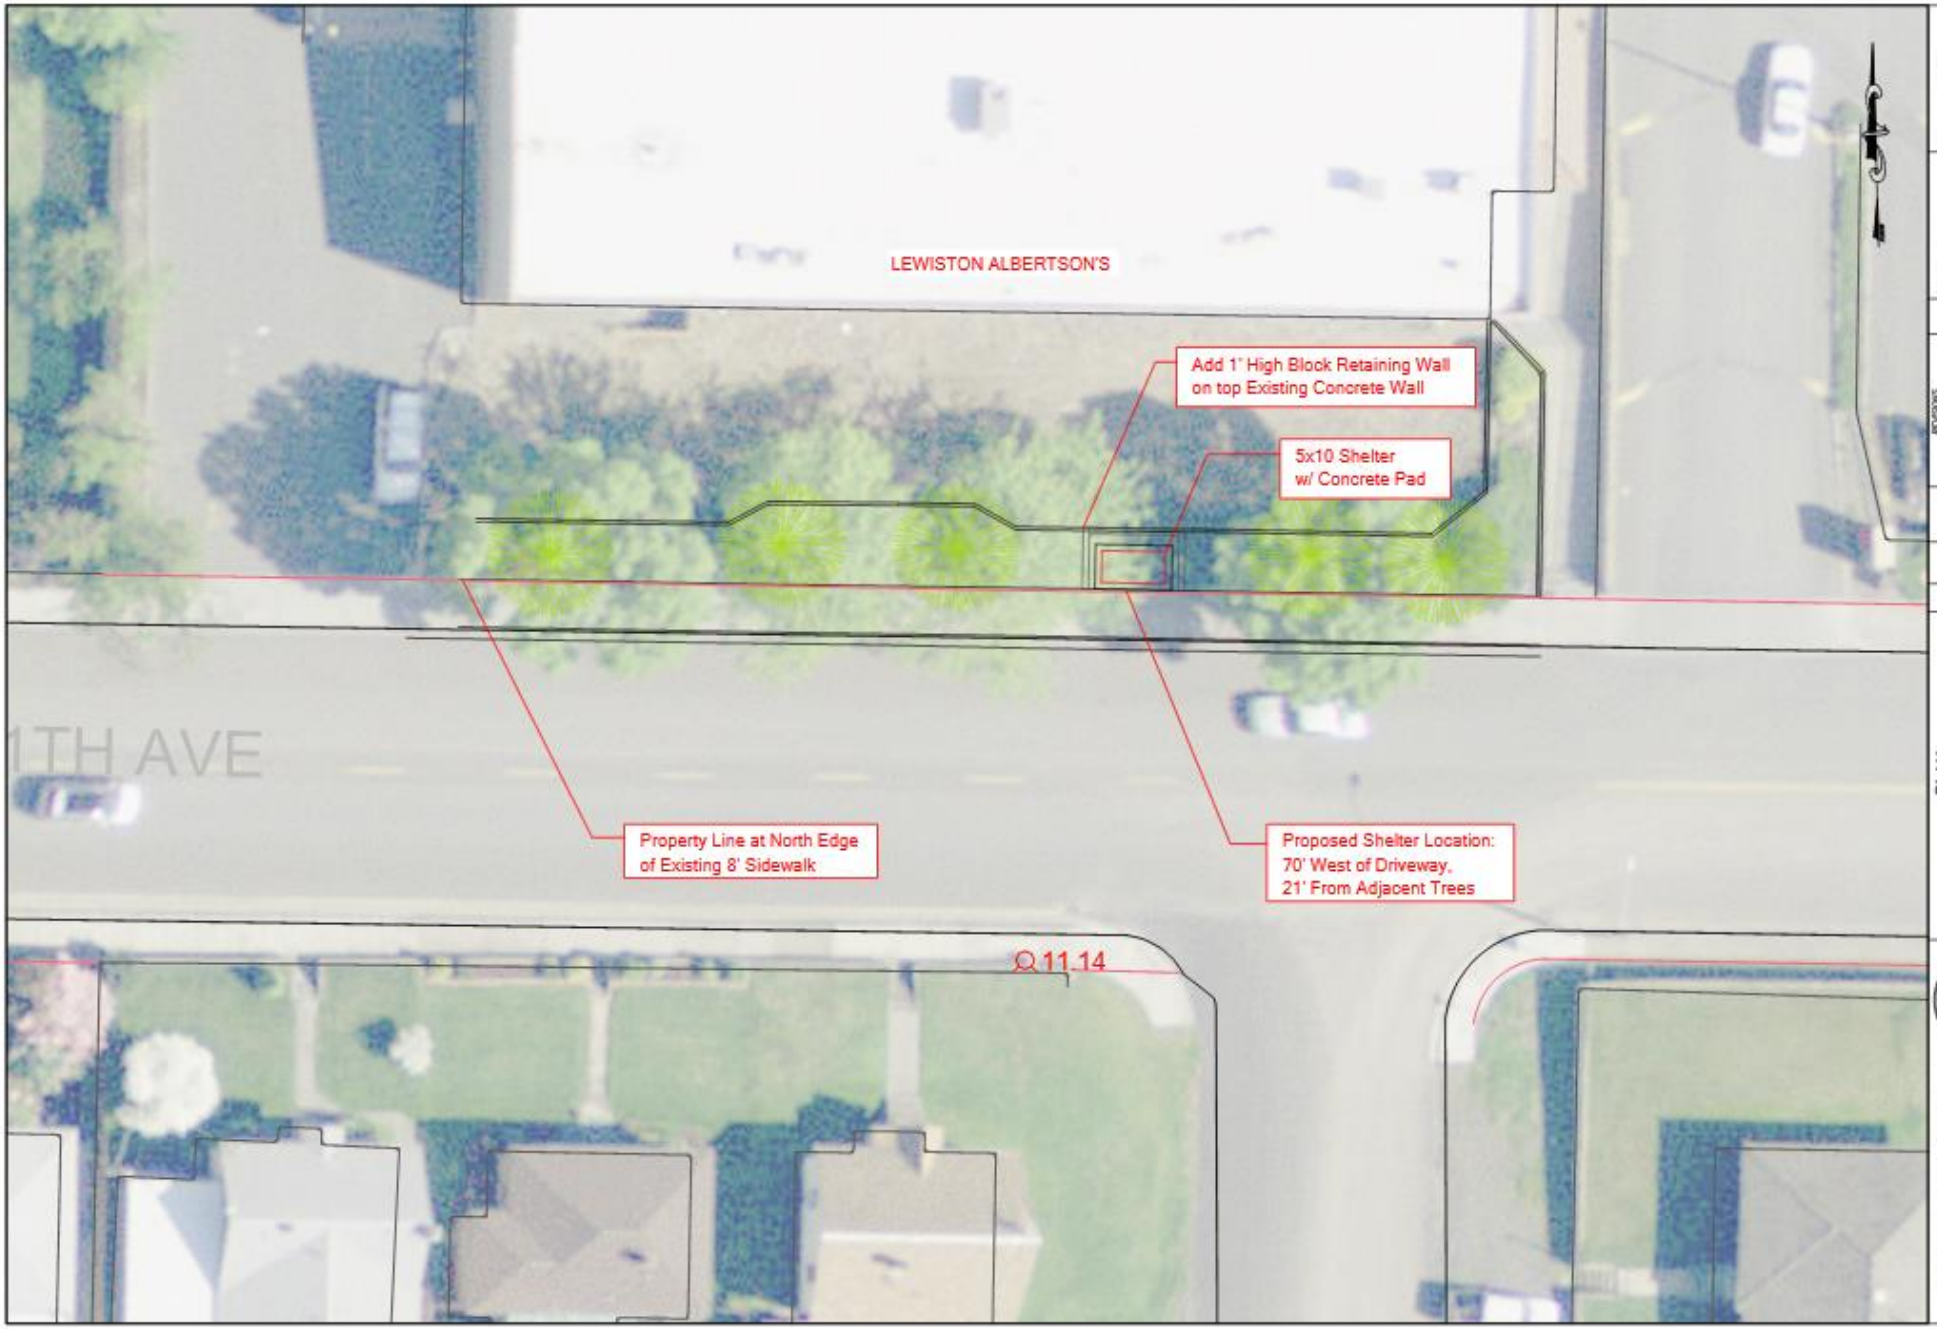

PLAN

11th Avenue Bus Shelter Concept

CITY OF LEWISTON
PUBLIC WORKS DEPARTMENT
ENGINEERING SERVICES

NO.	DATE	REVISIONS	BY

DESIGNED BY
DRAWN BY SM
CHECKED BY
JOB NO.
SCALE 1" = 20'
DATE Aug 2014
DRAWING NO.
SHEET 1 OF 1