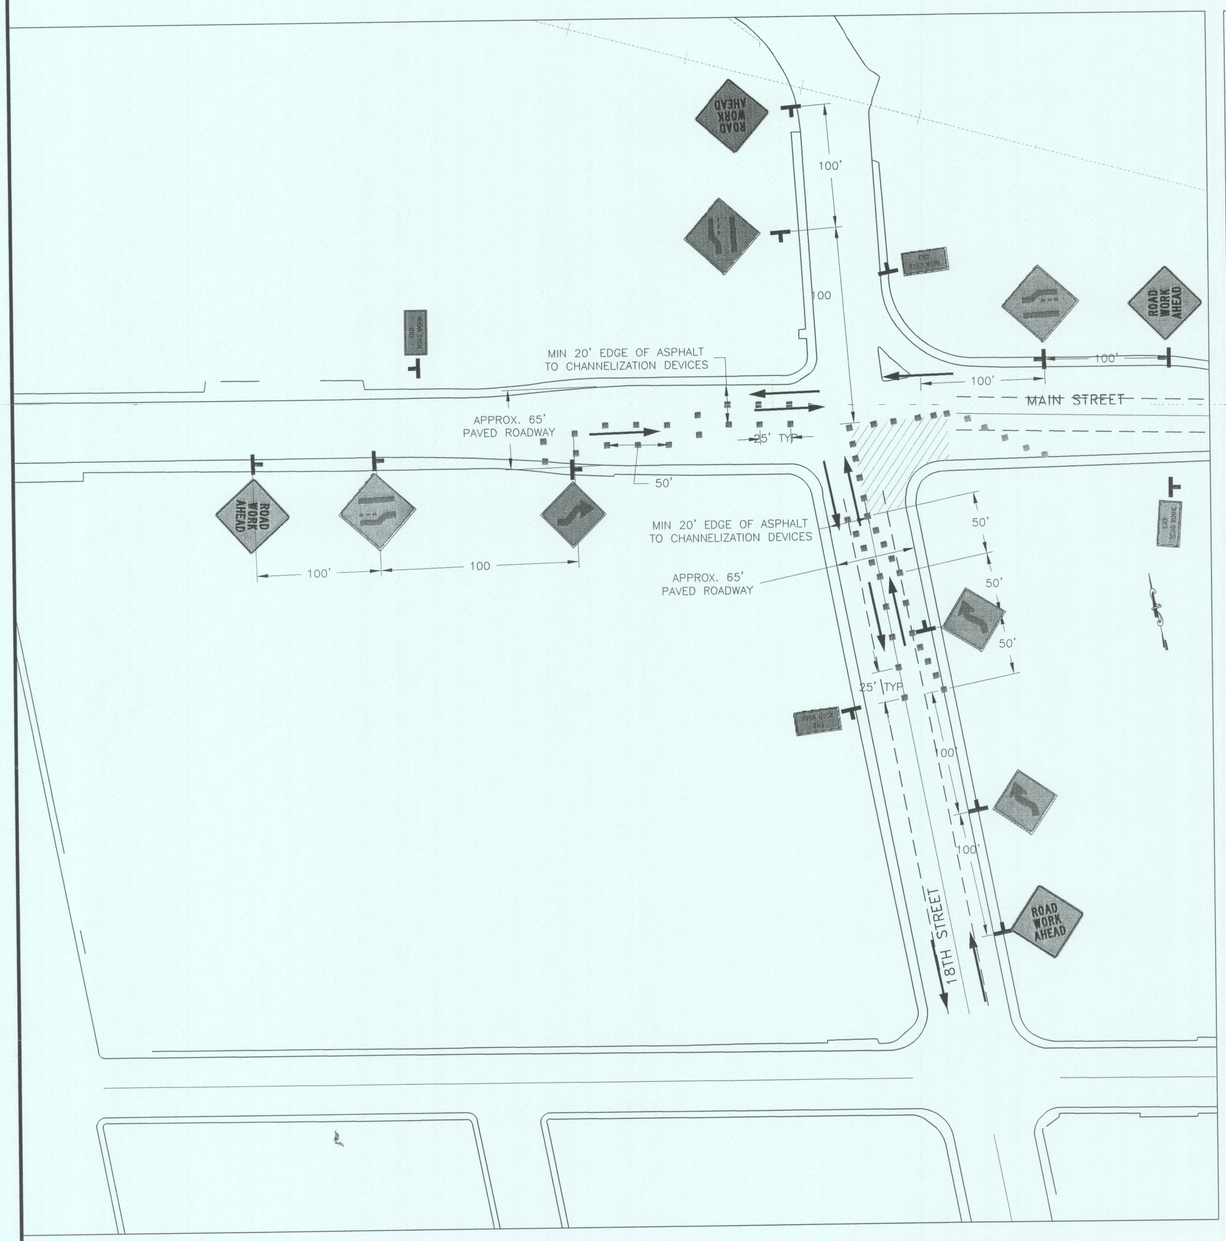

FIRST STAGE 18TH STREET

N.T.S

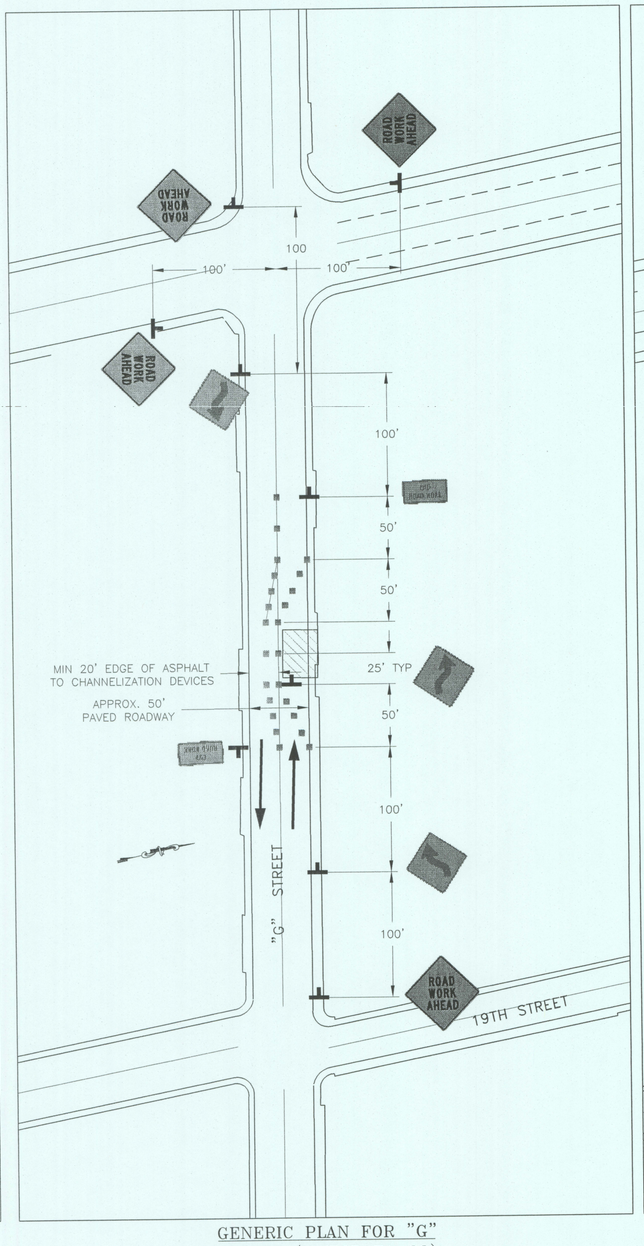

GENERIC PLAN FOR "G" STREET (MUTCD TA-32)

N.T.S

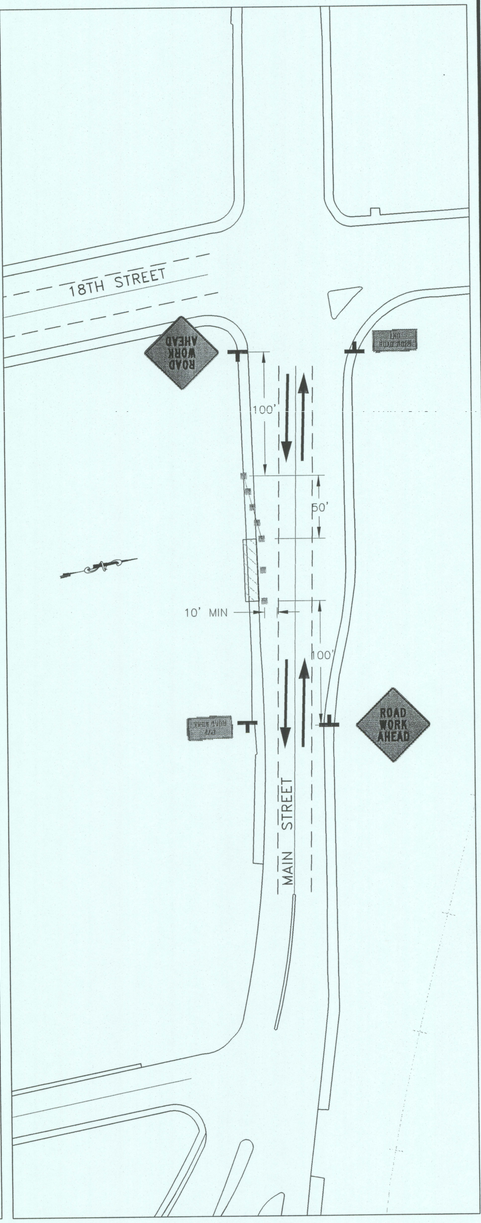

GENERIC PLAN FOR CONSTRUCTION OUTSIDE OF TRAVELWAY BUT WITHIN RIGHT-OF-WAY (SEE MUTCD TA-6)

N.T.S

NOTES

THE ABOVE PLANS ARE GENERAL ADAPTATIONS OF THE MUTCD TYPICAL APPLICATIONS 6 AND 31. THE CONTRACTOR SHALL CONFORM TO THE REQUIREMENTS OF THE MUTCD DURING OPERATIONS WITHIN RIGHT-OF-WAY WHETHER SHOWN ON THE PLANS OR NOT.

THE CONTRACTOR SHALL COORDINATE THE WORK SCHEDULE SO AS TO HAVE A MINIMUM IMPACT TO EXISTING TRAFFIC. PRIOR TO COMMENCEMENT OF CONSTRUCTION WITHIN CITY RIGHT-OF-WAY, THE CONTRACTOR SHALL SUBMIT A PRELIMINARY TRAFFIC CONTROL PLAN CONFORMING TO THE LATEST EDITION OF THE MANUAL ON UNIFORM TRAFFIC CONTROL DEVICES (MUTCD) TO THE ENGINEER. THE ENGINEER WILL REVIEW THE PLAN WITH THE CONTRACTOR PRIOR TO COMPLETION OF THE FINAL TRAFFIC CONTROL PLAN. THE CITY WILL REVIEW AND APPROVE THE TRAFFIC CONTROL PLAN BEFORE THE CONTRACTOR WILL BE ALLOWED TO WORK WITHIN THE RIGHT-OF-WAY.

LEGEND

- *DIRECTION OF TRAFFIC*
- *SIGN (shown facing left)*
- *TEMPORARY BARRIER*
- *TEMPORARY BARRIER WITH WARNING LIGHT*
- *CHANNELIZING DEVICE*
- *WORK SPACE*

Original Signed by Richard Lindsay
Date Original Signed: 3-3-06

PROFESSIONAL ENGINEER
REGISTERED
8854
3-3-06
STATE OF IDAHO
RICHARD L. LINDSAY

The Original is Signed at the Office that Impression Has Crimped

Date Stamped:

Date	Revision	By
03-03-06	CITY OF LEWISTON COMMENTS 03-03-06	RLL
02-15-06	CITY OF LEWISTON COMMENTS 02-09-06	RLL
11-18-06	CITY OF LEWISTON COMMENTS	RLL

USKH

Engineering • Land Surveying

Planning • Architectural

101 Thain Road
Lewiston, ID 83501
(208) 746-2661

621 W. Mallon Ave, Ste 309
Spokane, WA 99201
(509) 328-5139

1920 Main Street, Ste 14
Ferndale, WA 98248
(360) 312-1815

5 North Colville
Walla Walla, WA 99362
(509) 522-4843

115 W. Hermiston Ave, Ste 140
Hermiston, OR 97838
(541) 564-4448

Project:

KENDALL MOTORS
1824/1826 MAIN ST
SITE DEVELOPMENT

KENDALL AUTOMOTIVE GROUP
EUGENE, OREGON

Project Mgr.	RLL	
Drawn	ERB	
Drawn		
Checked	RLL	
Date	01-18-06	

Sheet Contents:

DRAFT
TYPICAL TRAFFIC
CONTROL PLAN

Sheet No.:

C1.8

USKH W.O. 85380